



NOTES

CONTRACTORS MUST VERIFY ALL DIMENSIONS ON SITE BEFORE COMMENCING ANY WORK ON SHOP DRAWINGS

DO NOT SCALE FROM THIS DRAWING


RS ATPA COPYRIGHT

- Notes:
- Do not scale this drawing
 - All dimensions to be verified on site and any discrepancy reported to the client
 - This drawing to be read in conjunction with all relevant drawings

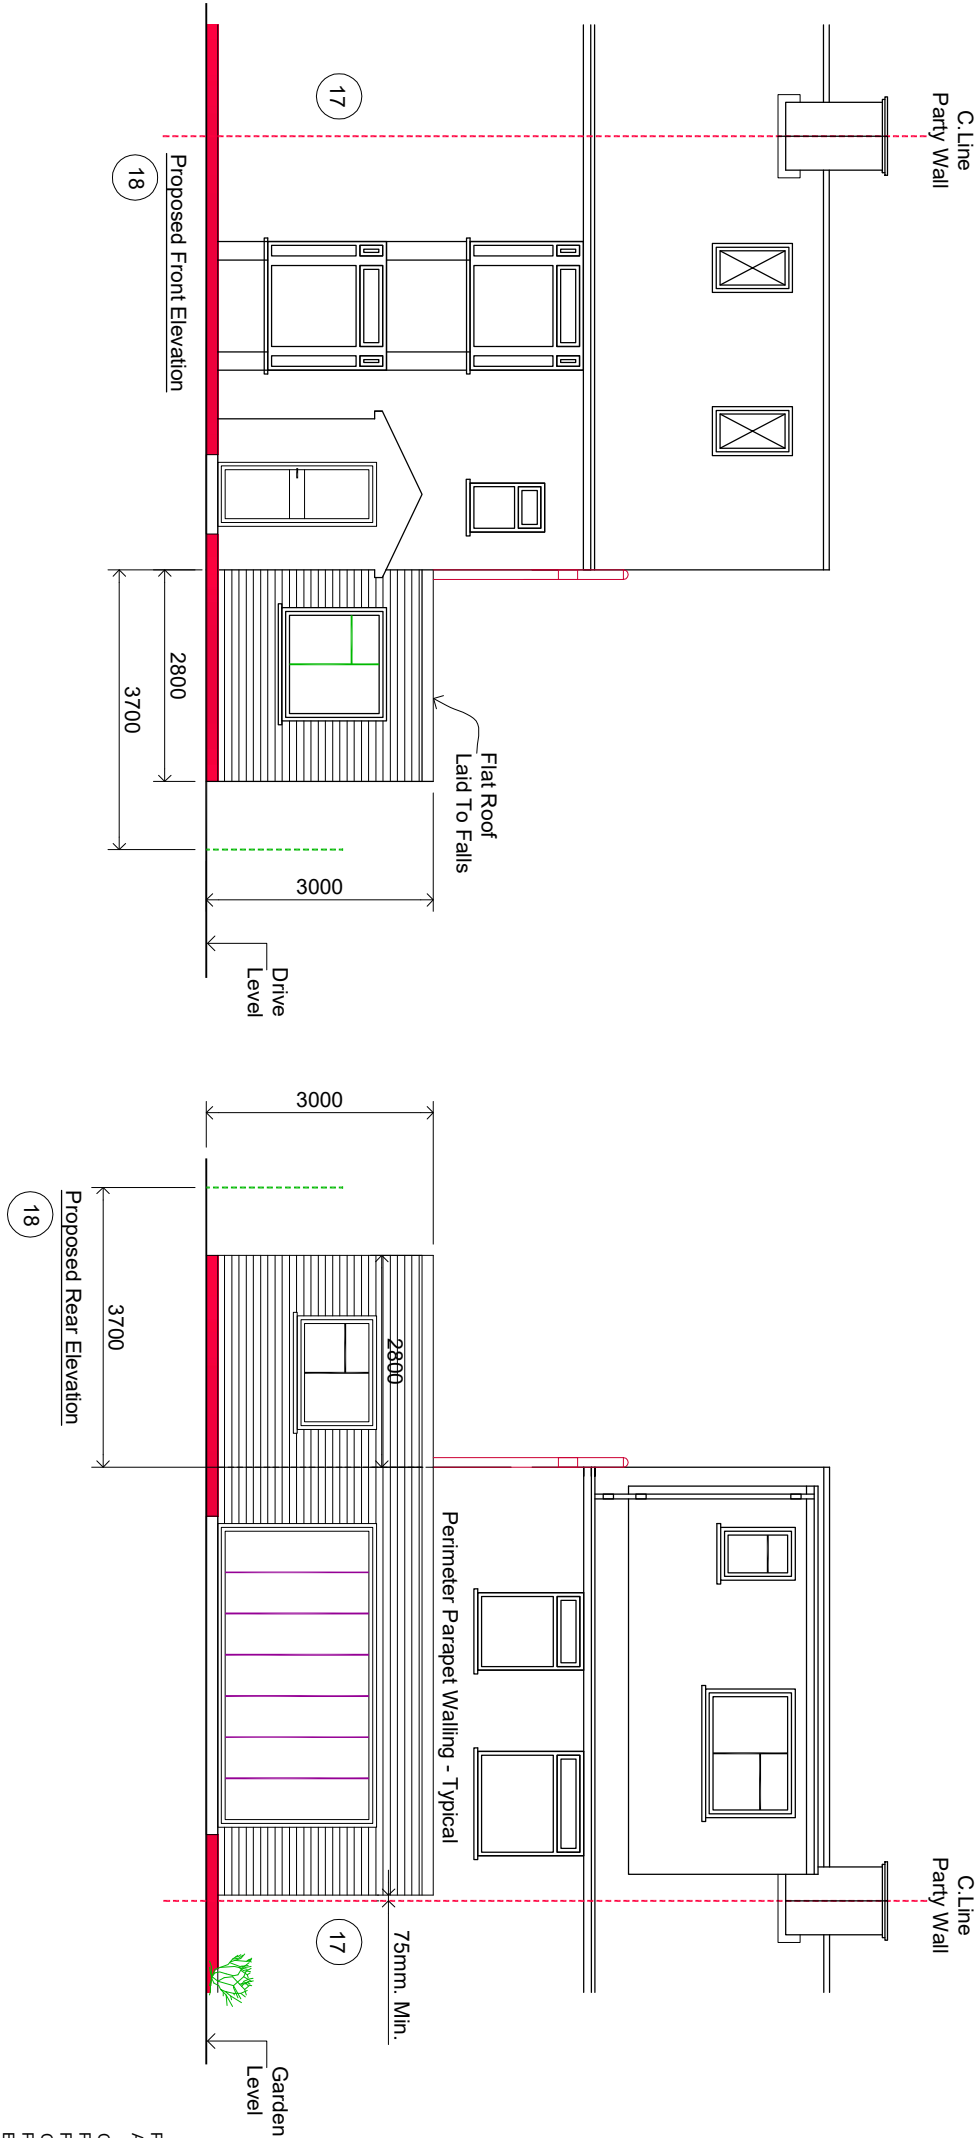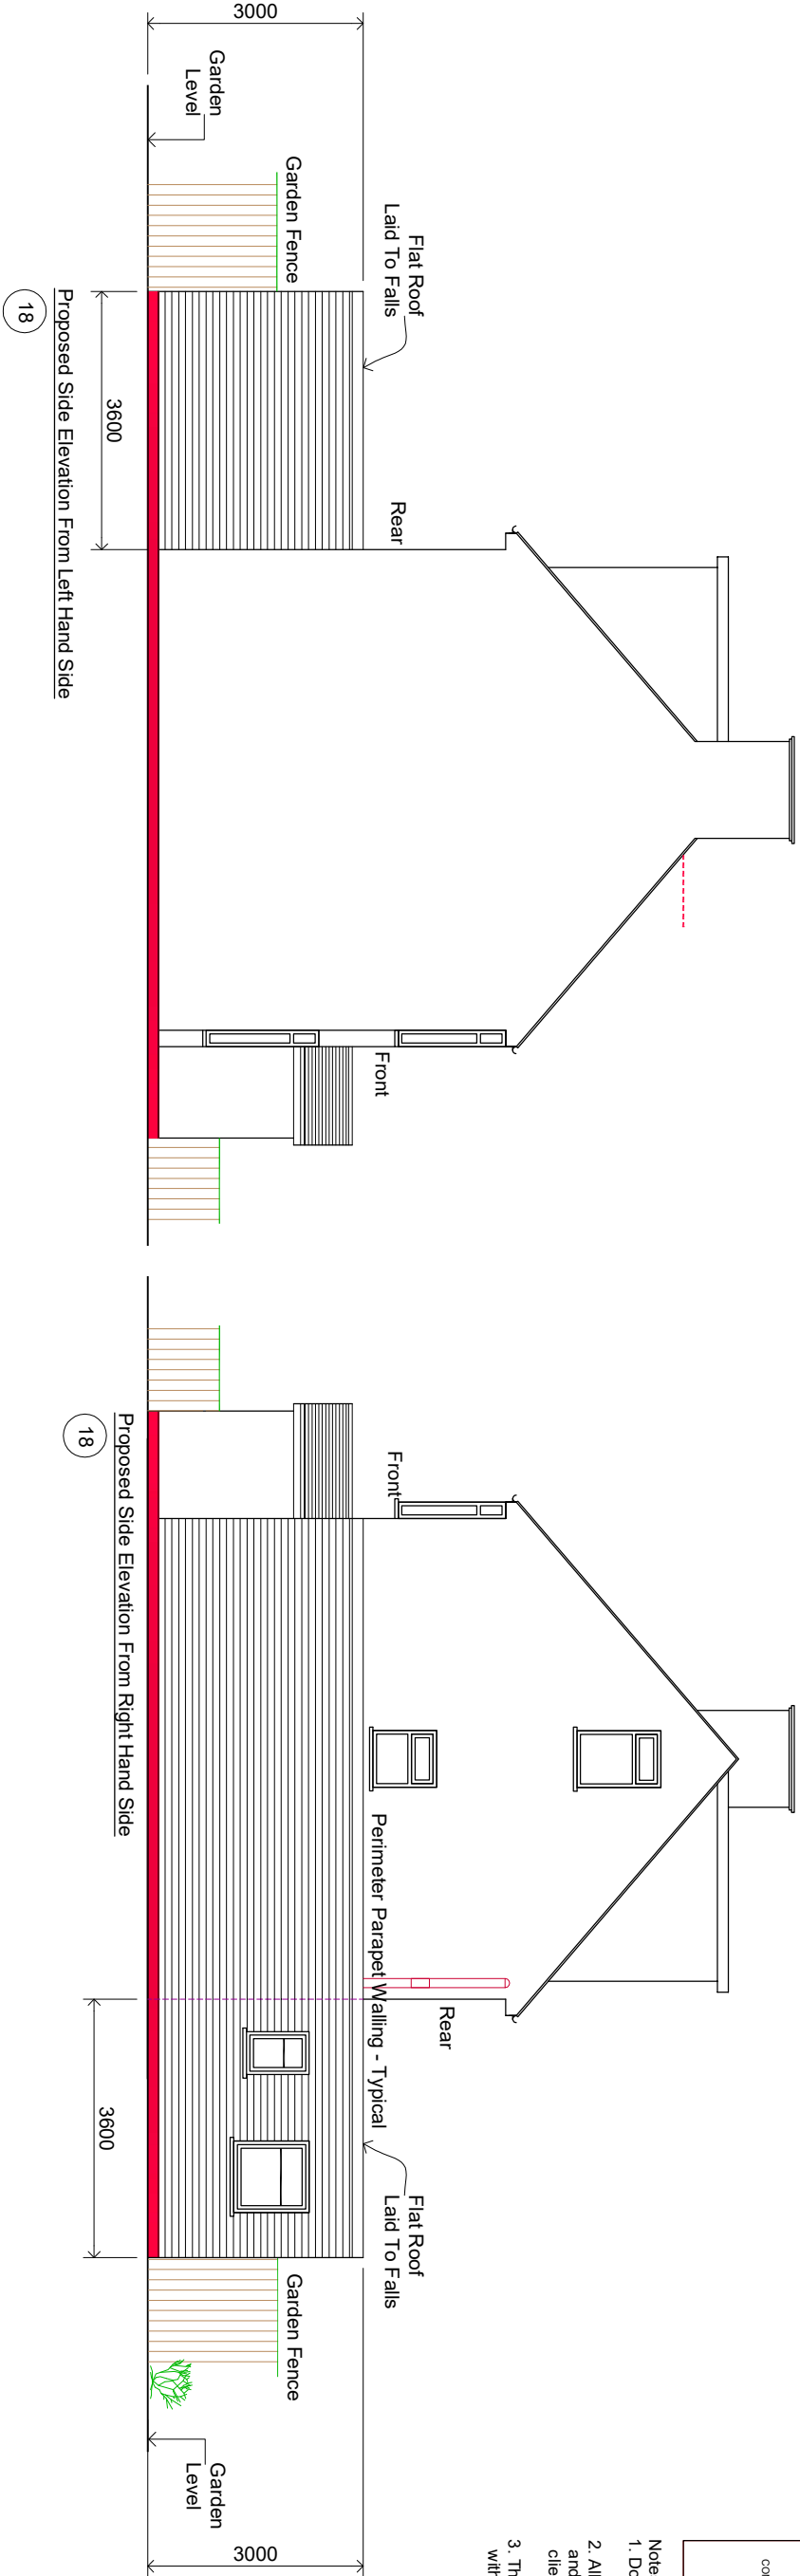

Single Storey Rear & Side Extensions:

REV	AMENDMENT	DATE	CHKD
A	Planning Issue	30.09.26	RS

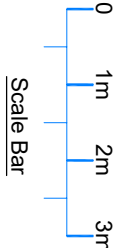

CLIENT

Lakhwinder Kaur Bathia

PROJECT

18 West Walk
Hayes - Middlesex
UB3 3JH

DRAWING TITLE

Proposed Single Storey Rear & Side Extensions
Proposed Elevations
Sheet 3

Client/Builder To Liaise With
Local Water Board For Any New Works
On Or Within The Public Sewer Or Drain Runs
And Obtain Approval From The Local Authority
Prior To Commencement Of Any Works

Prior To Commencement Of Any Works,
Agree With Adjoining Neighbours
Client/Builder To Obtain All
Planning Permission Approvals
From The Relevant Authority,
Commencement Of Building Works
Prior To The Planning &
Building Control Approvals
Is To Client/Builders Own Risk

DRAWING STATUS

Planning Issue

SCALE	DRAWN BY	CHECKED	DATE
1:50 @ A1	RS	RS	30.09.26
1:100 @ A3			

DRAWING NUMBER

2026 - 119 - 03

REVISION

A