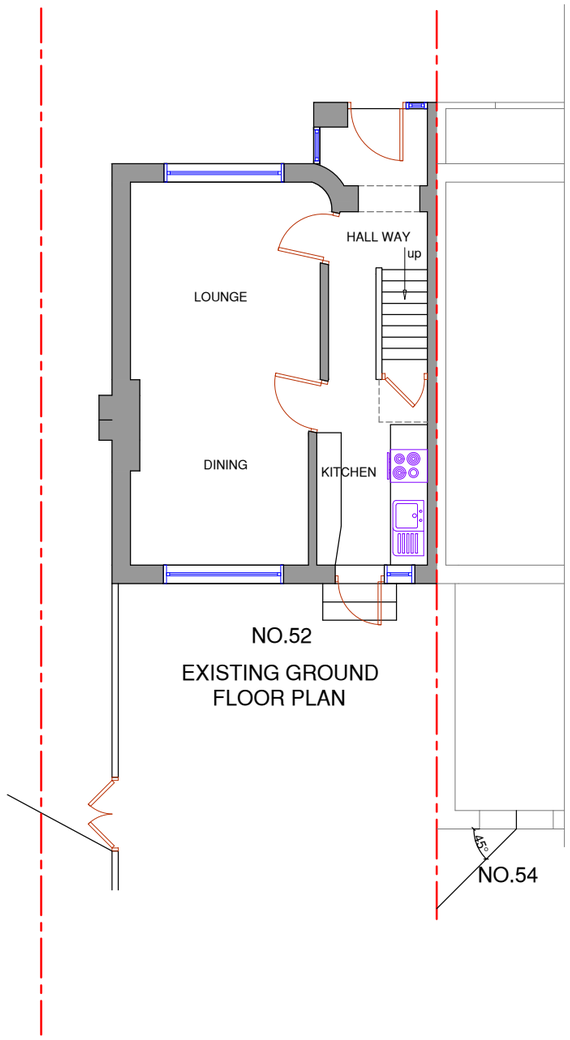

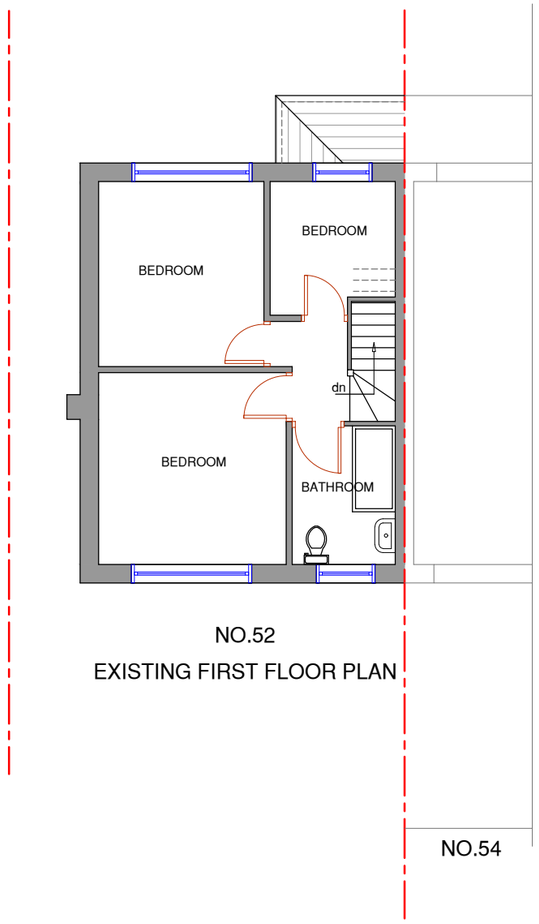

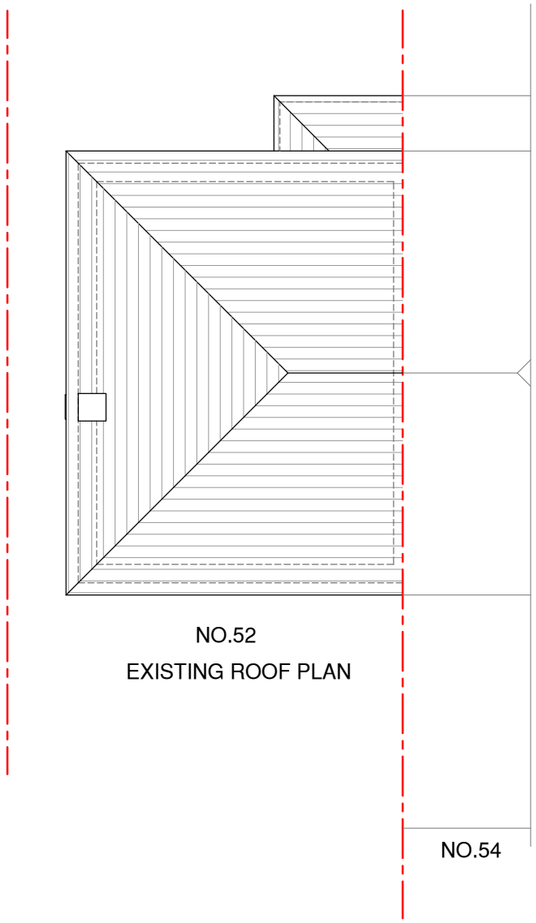

0m 1m 2m 3m 4m 5m

SCALE @ 1:100

NOTES :

Date	Revisions

SJR DESIGN LTD.
(ARCHITECTURAL DESIGN & CONSULTANT)

Client: MR. RAMHARI & ANIT THAPA

Job Title

52 LOTHIAN AVENUE
HAYES
UB4 0EQ

Drawing Title

EXISTING FLOOR PLANS

Scale: 1 : 100 (A3)

Date: AUGUST 2025

Checked by: | Drawn by: RS

Drg No. TP/723/02 | Rev.