## LOCATION PLAN

1 : 1250 SCALE

0m 10m 20m 30m 40m 50m 60m 70m 80m 90m 100m

SCALE @ 1:1250

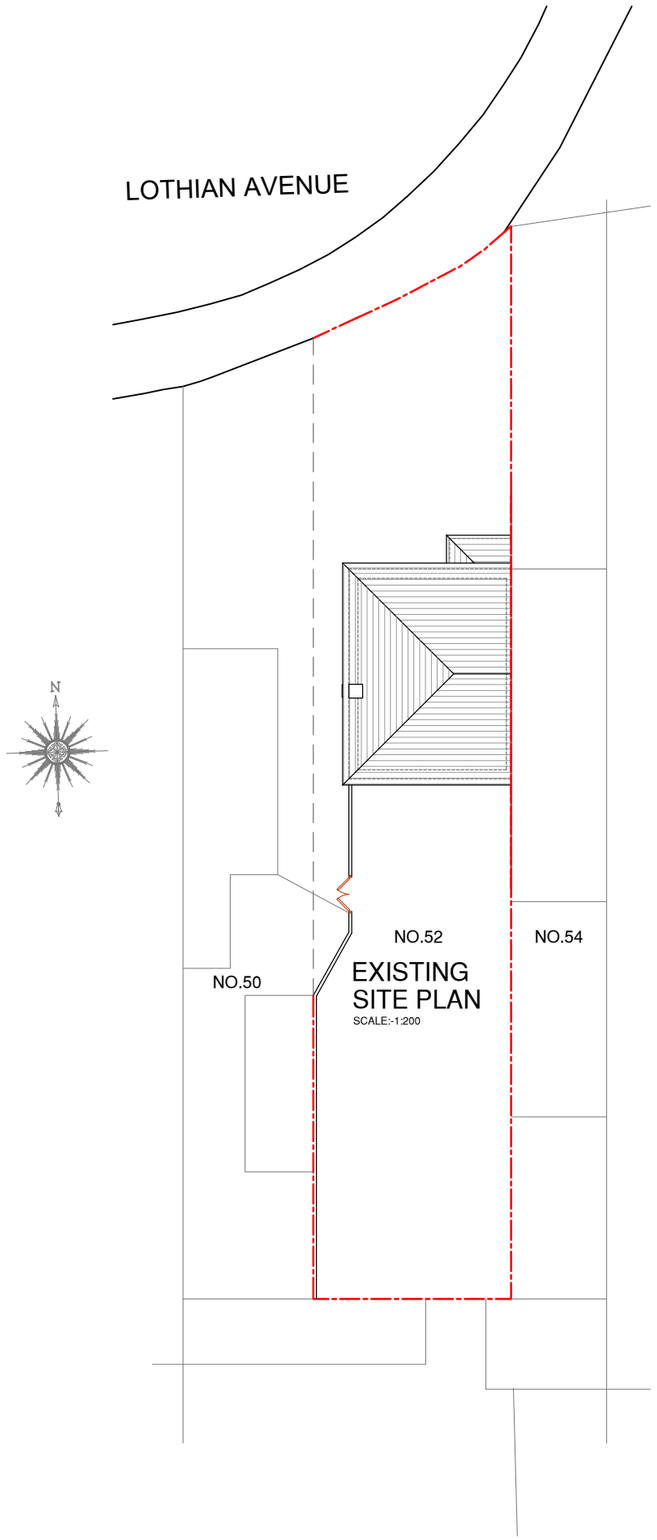


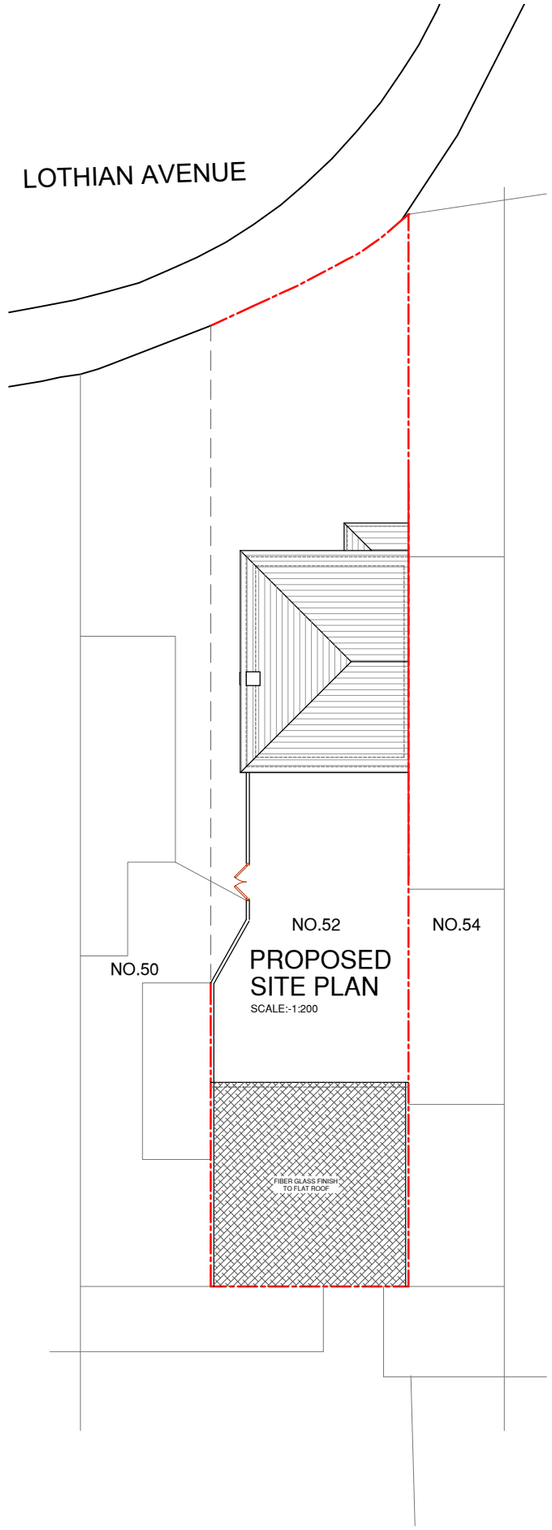


0m 5m 10m 15m 20m

SCALE @ 1:200

NOTES :

| Date | Revisions |
|---|---|

SJR DESIGN LTD.
(ARCHITECTURAL DESIGN & CONSULTANT)

Client: MR. & MRS. RAM HARI THAPA

Job Title

52 LOTHIAN AVENUE
HAYES
UB4 0EQ

Drawing Title

LOCATION EXISTING AND PROPOSED SITE PLANS

Scale: 1 : 200 /1250 ( A3 )

Date: DECEMBER 2025

Checked by: | Drawn by: RS

Drg No. TP/723/OUT01

Rev.