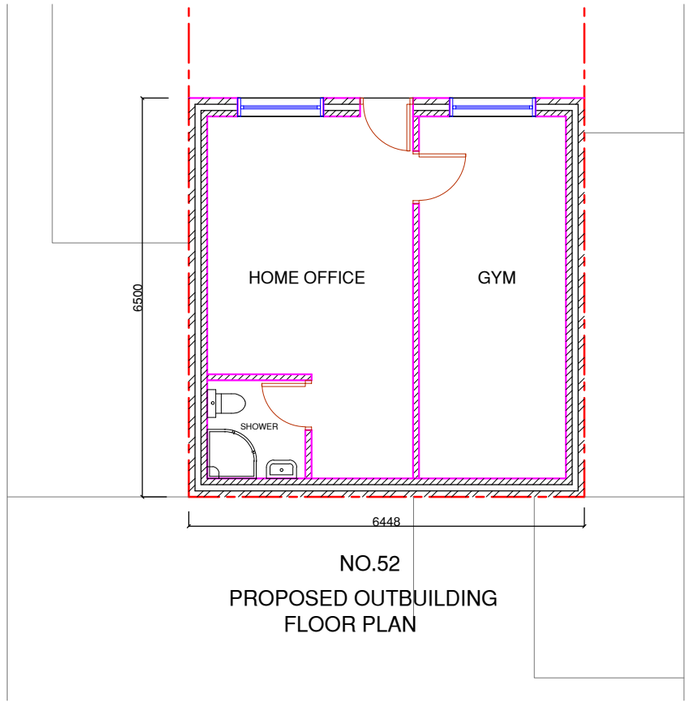

NO.52

PROPOSED OUTBUILDING
FLOOR PLAN

PROPOSED FRONT ELEVATION

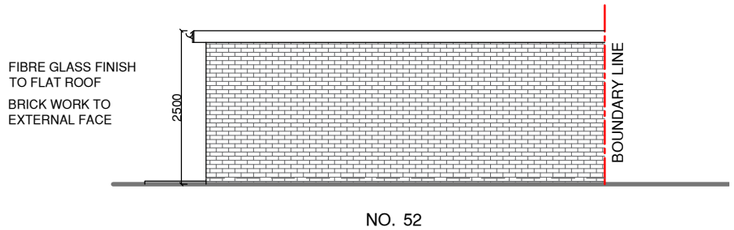

NO. 52

PROPOSED SIDE ELEVATION

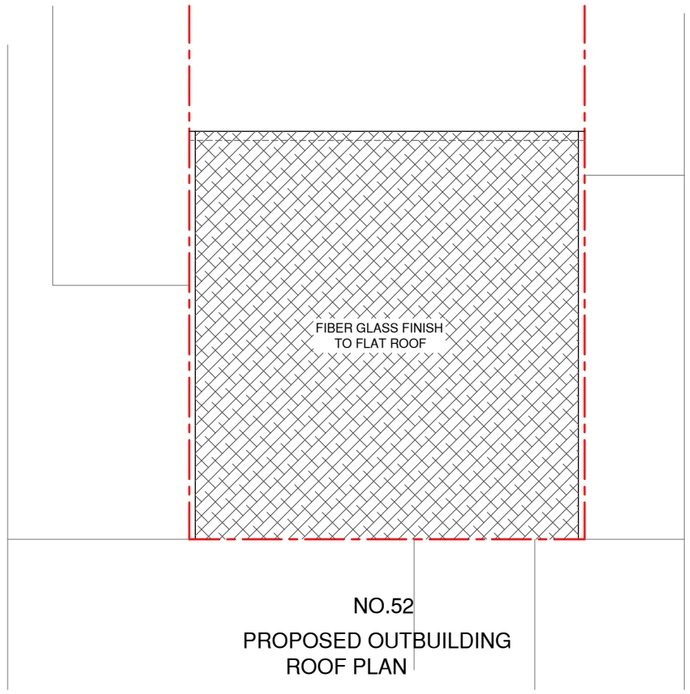

NO.52

PROPOSED OUTBUILDING
ROOF PLAN

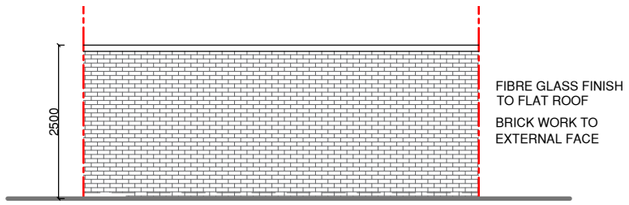

NO. 52

PROPOSED REAR ELEVATION

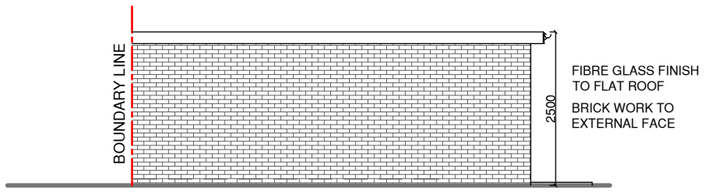

NO. 52

PROPOSED SIDE ELEVATION

0m 1m 2m 3m 4m 5m

SCALE @ 1:100

NOTES :

Date	Revisions

SJR DESIGN LTD.
(ARCHITECTURAL DESIGN & CONSULTANT)

Client: MR. & MRS. RAM HARI THAPA

Job Title

52 LOTHIAN AVENUE
HAYES
UB4 0EQ

Drawing Title

PROPOSED FLOOR PLANS
AND ELEVATIONS

Scale: 1 : 100 (A3)

Date: DECEMBER 2025

Checked by: | Drawn by: RS

Drg No. TP/723/OUT02 | Rev.