
NOTES:

- Dimensions are not to be scaled from this drawing by contractors. The contractor is requested to check all dimensions before the work started.
- Report any discrepancies to the client or architect before undertaking the work described in the drawings.
- Dimensions are approximate site dimensions and are to be verified by the contractor on site before any fabrication/site works i.e foundations etc occur
- Contractor is responsible for all temporary propping to existing structure


01 - OS MAP SCALE 1:1250

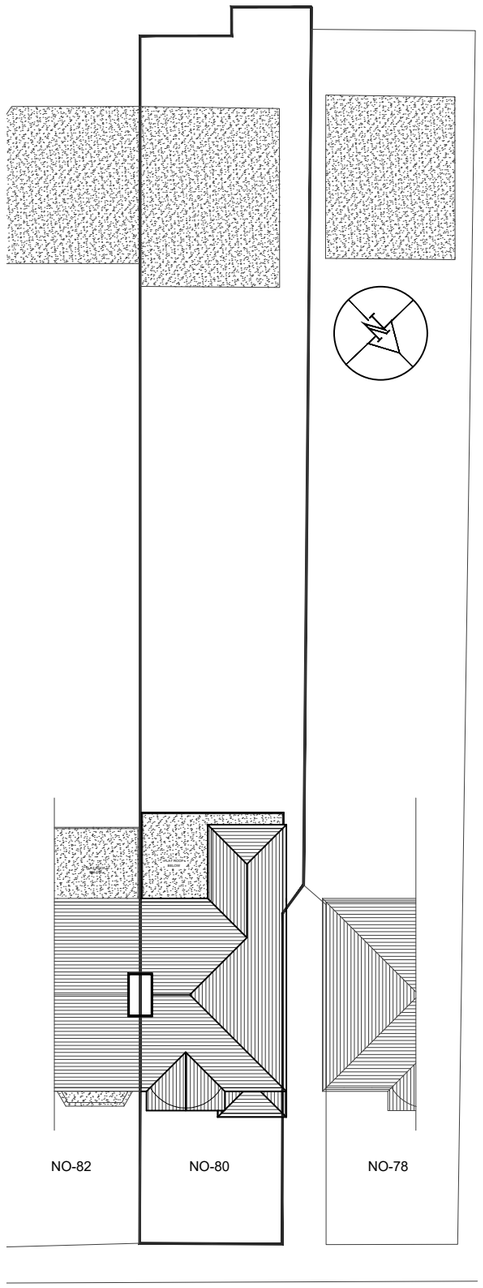

GROSVENOR CRESCENT

02 - EXISTING BLOCK PLAN

SCALE 1:250 Scale 0 1 2m 3 4 5m

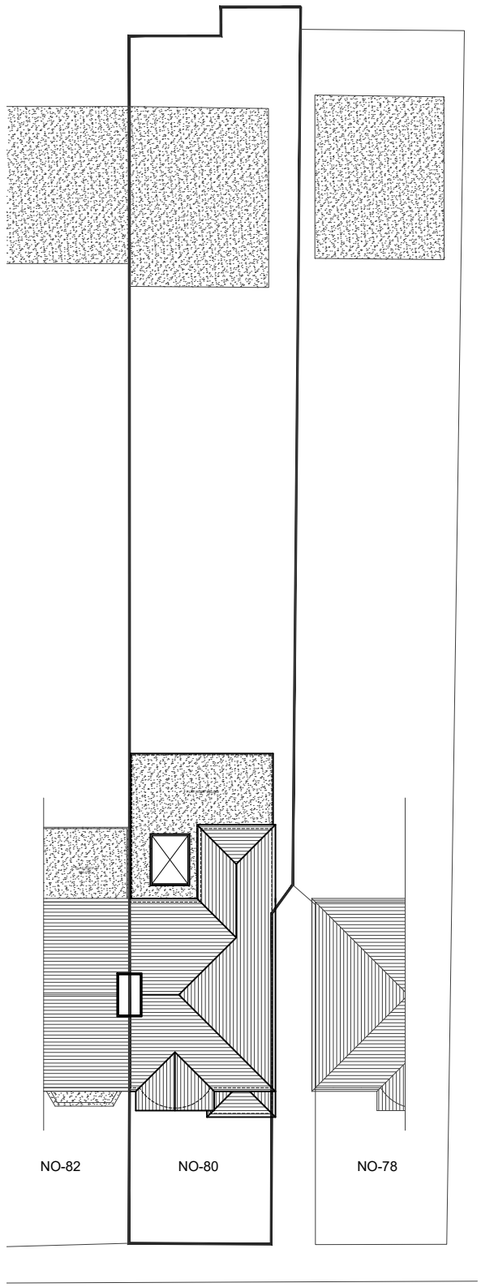

GROSVENOR CRESCENT

03 - PROPOSED BLOCK PLAN

SCALE 1:250 Scale 0 1 2m 3 4 5m

REVISIONS			
NO.	DESCRIPTION	DATE	BY

HOUSE HOLDER APPLICATION

DESIGN ENDEAVOURS LTD
M: 07869580774, 07824773079
E: design.endeavour@gmail.com

Project	80 GROSVENOR CRESCENT UXBRIDGE LONDON, UB10 9ET
Title	OS MAP & BLOCK PLANS

Scale	Drawn	Approved	Date
As shown@A3	NK		JAN 26
Job No.	Drawing No.		Rev.
DE-1281/25	PH-80GC-01		