




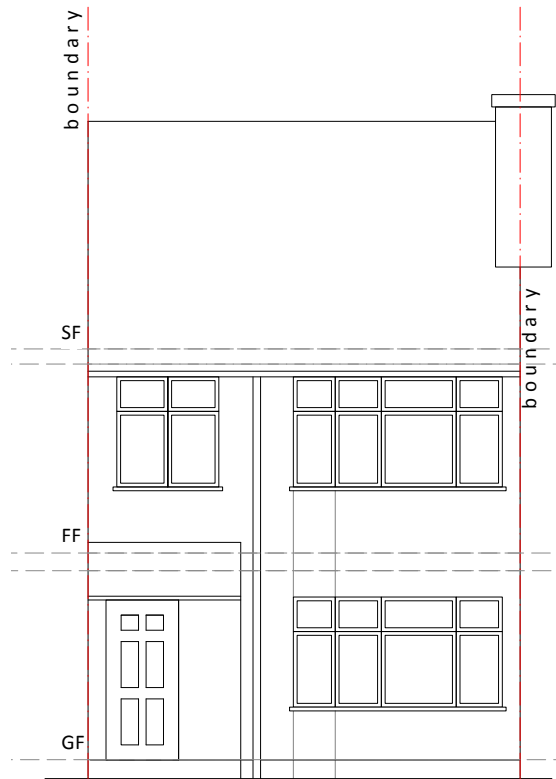


1 SOUTH

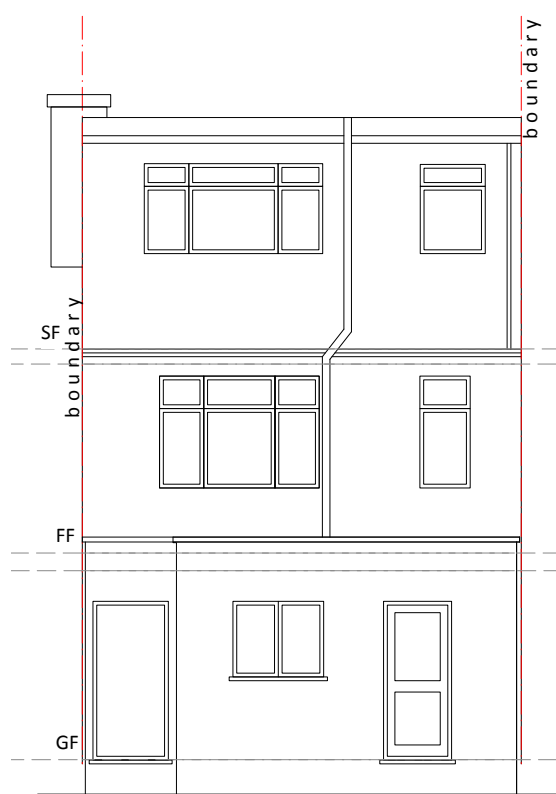


2 NORTH

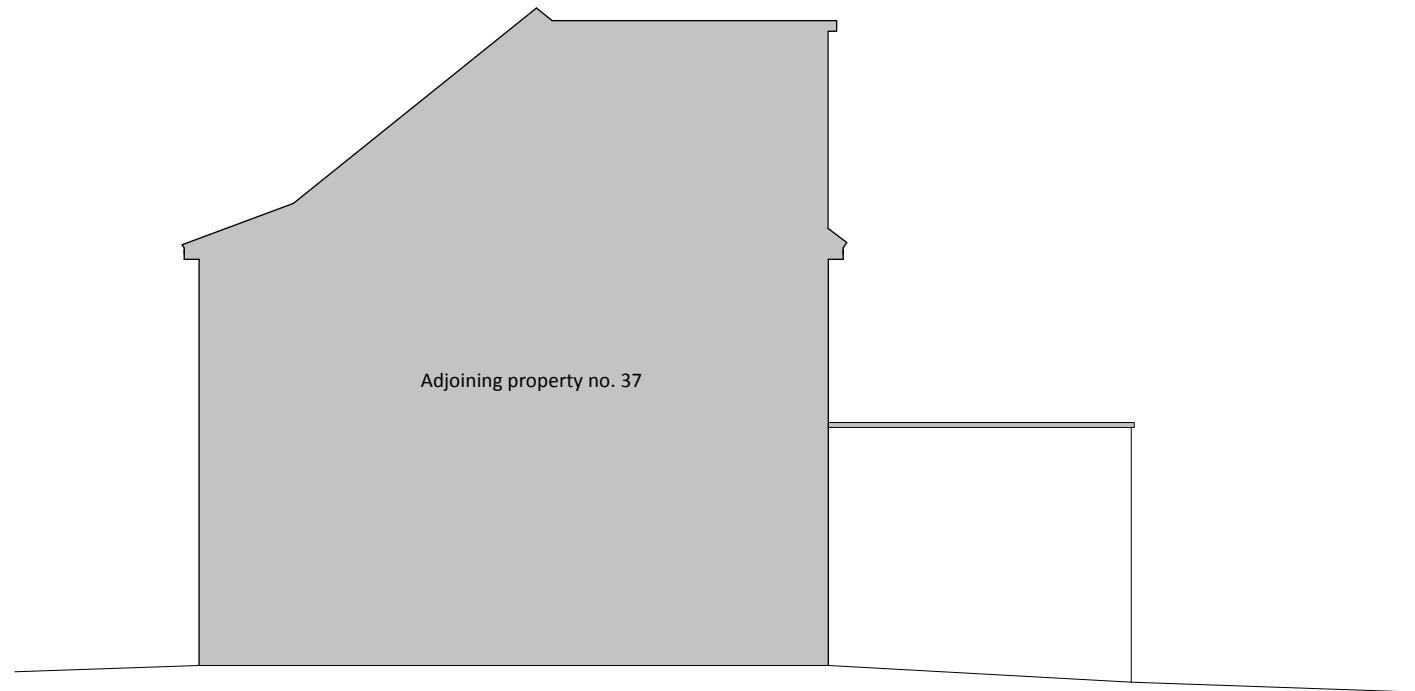

3 EAST

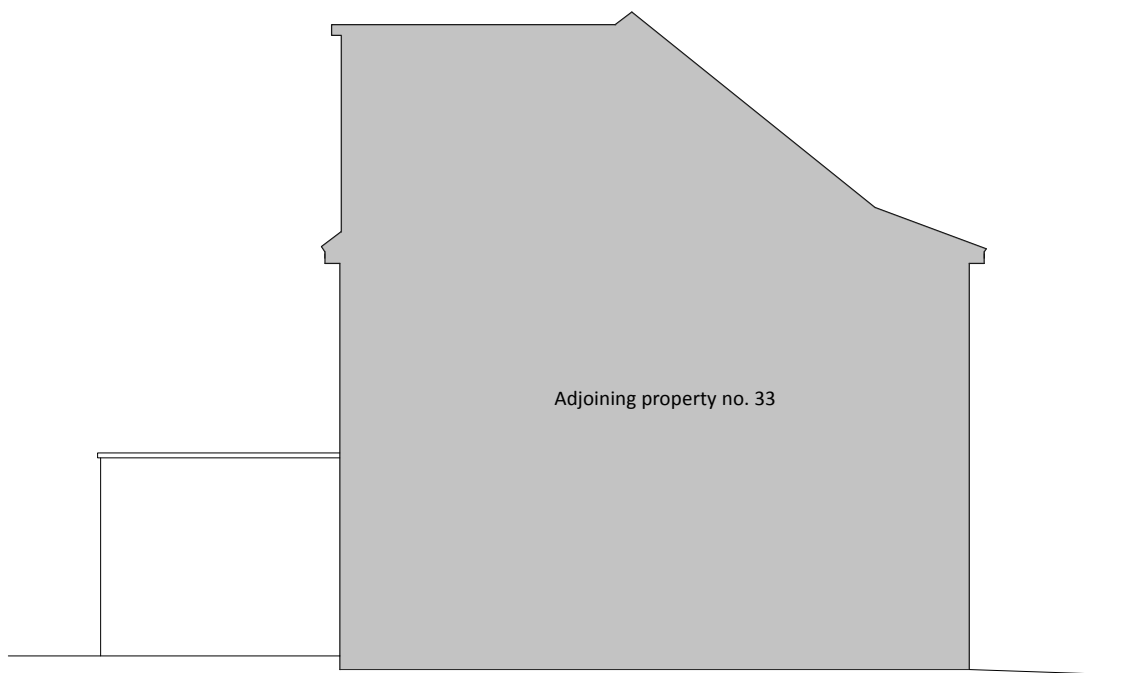

4 WEST

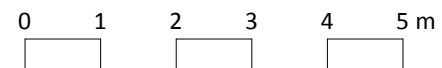

ISSUE	DATE	REVISION
-------	------	----------

PROJECT
35 Richmond Avenue Uxbridge UB10 9BQ

CLIENT
Mr Aaron Neil

DRAWING
PROPOSED ELEVATIONS



PROJECT #	2025.050	DWG #		REV	
DATE	29/06/2026				
SCALE	1:100				
DRAWN	PR	CHKD	JC		

Stones Architects Ltd
50 Coldharbour Lane Hayes Middlesex UB3 3EP
t 020 8969 0000 e mail@stonesarchitects.co.uk w stonesarchitects.co.uk

D14