


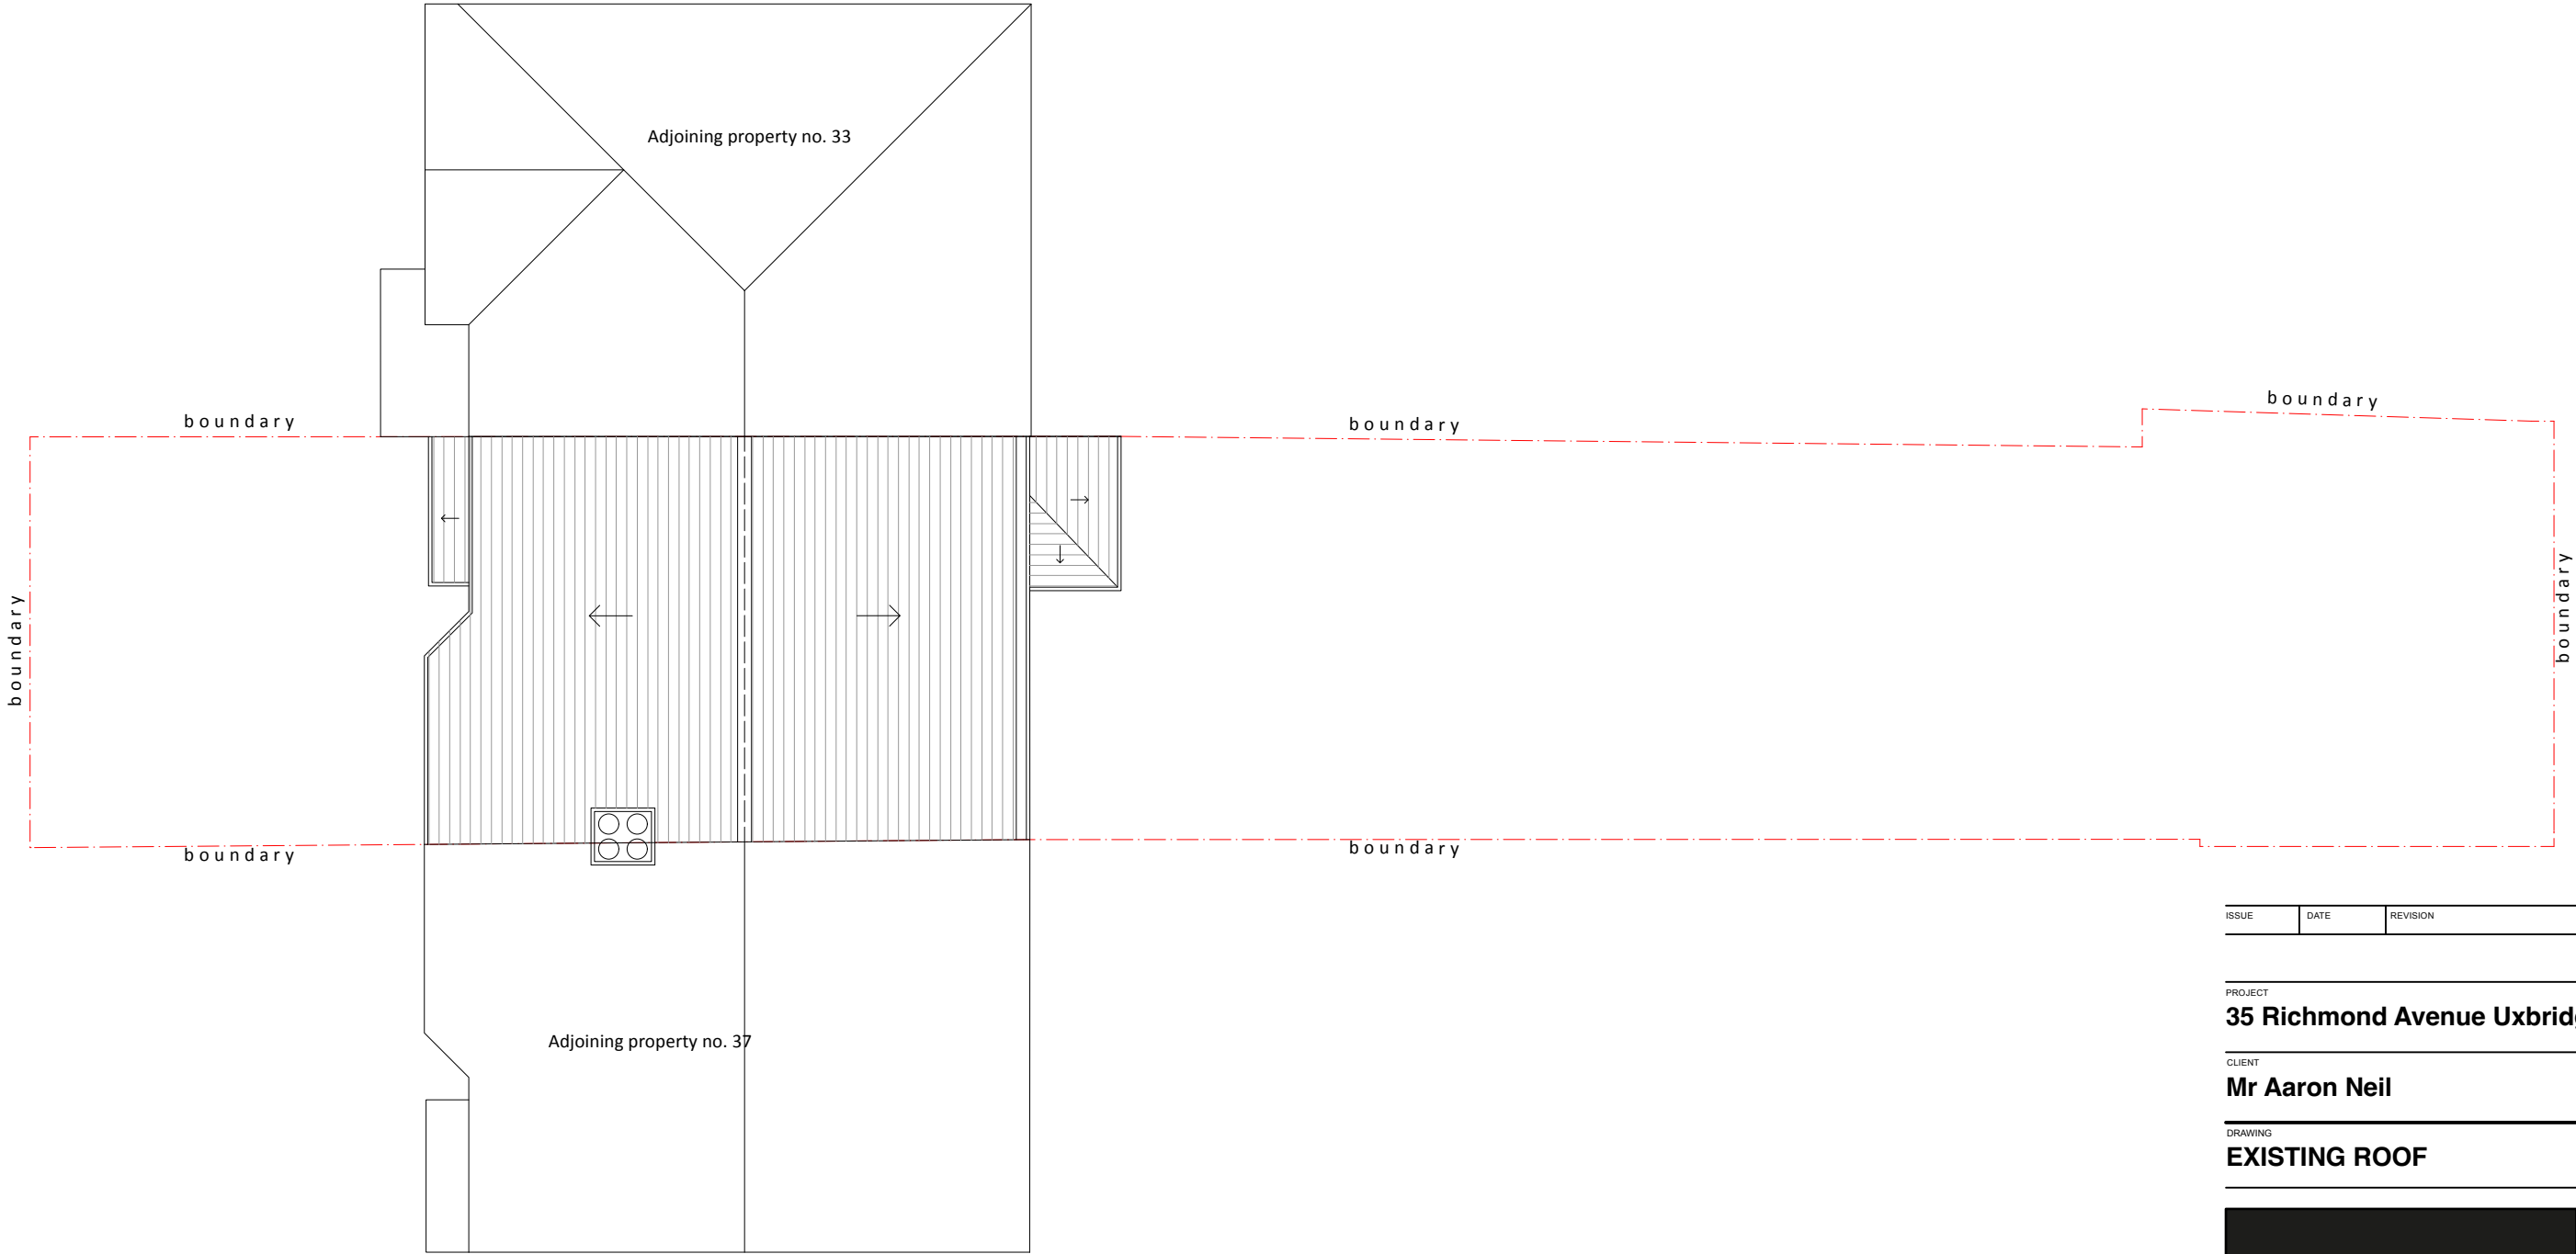

ISSUE	DATE	REVISION

PROJECT
35 Richmond Avenue Uxbridge UB10 9BQ

CLIENT
Mr Aaron Neil

DRAWING
EXISTING ROOF



STONES

ARCHITECTS

All rights described in chapter IV of the copyright designs & patents act 1988 have been asserted. This drawing must not be scaled; only figured dimensions should be used. Check and verify all dimensions on site prior to commencing any work. Any discrepancies should be reported to the Architects immediately.

PROJECT #	2025.050	DWG #	REV
DATE	29/06/2026		
SCALE	1:100		
DRAWN	JA/PR	CHKD	JC

Stones Architects Ltd
50 Coldharbour Lane Hayes Middlesex UB3 3EP
t 020 8969 0000 e mail@stonesarchitects.co.uk w stonesarchitects.co.uk

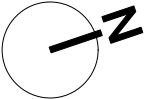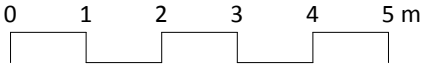

S05-A