




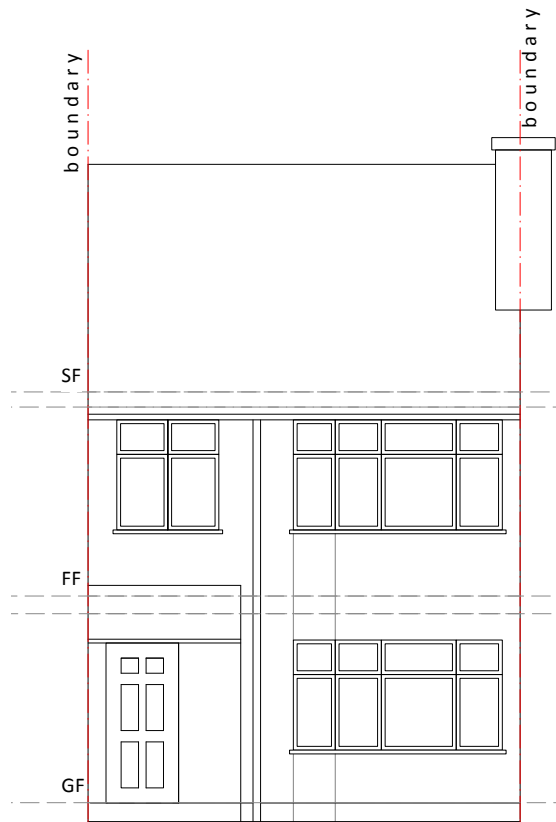

1 SOUTH

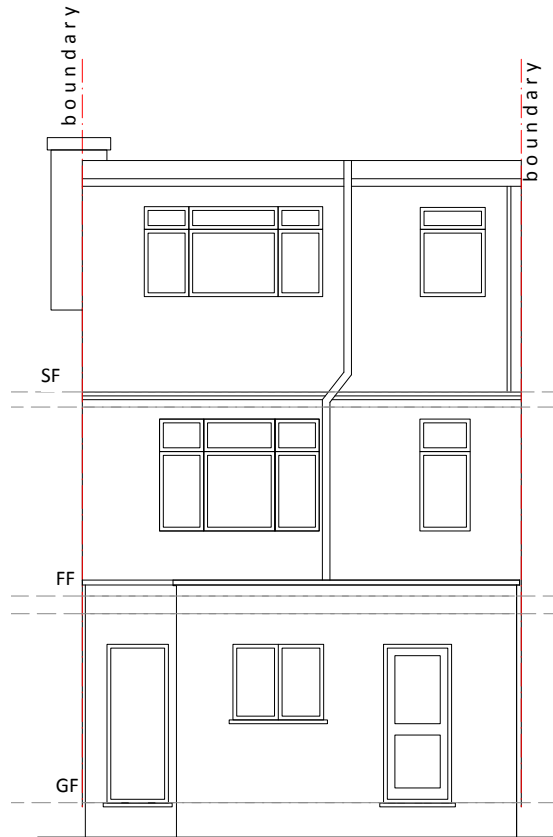


2 NORTH

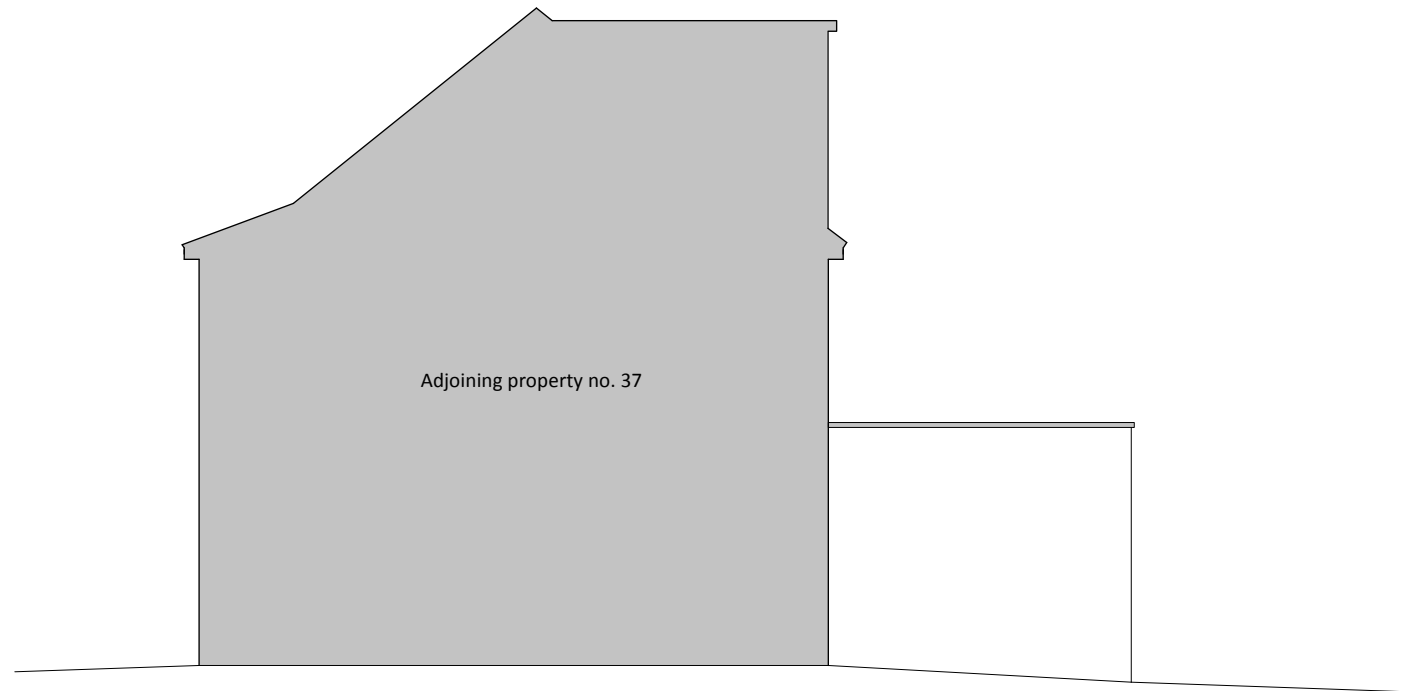

3 EAST



4 WEST

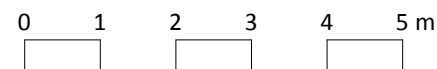

| ISSUE | DATE | REVISION |
|-------|------|----------|
|-------|------|----------|

PROJECT  
**35 Richmond Avenue Uxbridge UB10 9BQ**

CLIENT  
**Mr Aaron Neil**

DRAWING  
**EXISTING ELEVATIONS**

**STONES**  
ARCHITECTS

All rights described in chapter IV of the copyright designs & patents act 1988 have been asserted. This drawing must not be scaled; only figured dimensions should be used. Check and verify all dimensions on site prior to commencing any work. Any discrepancies should be reported to the Architects immediately.

|           |                   |       |     |
|-----------|-------------------|-------|-----|
| PROJECT # | <b>2025.050</b>   | DWG # | REV |
| DATE      | <b>29/06/2026</b> |       |     |
| SCALE     | <b>1:100</b>      |       |     |
| DRAWN     | JA/PR             | CHKD  | JC  |

**Stones Architects Ltd**  
50 Coldharbour Lane Hayes Middlesex UB3 3EP  
t 020 8969 0000 e mail@stonesarchitects.co.uk w stonesarchitects.co.uk

**S06-A**