
General Notes
1. New work shown shaded
2. Demolition shown dotted
3. W: Wardrobe
   Cpbd: Cupboard
   RLA: Roof lantern above
   RL: Roof light/lantern below
4. All dimensions are indicative and in mm
5. If shown levels indicated in red dotted
6. K: Kitchenette
   John Strand or similar
   ELK11-1M microwave Kitchenette
   1000 x 600 x 2000

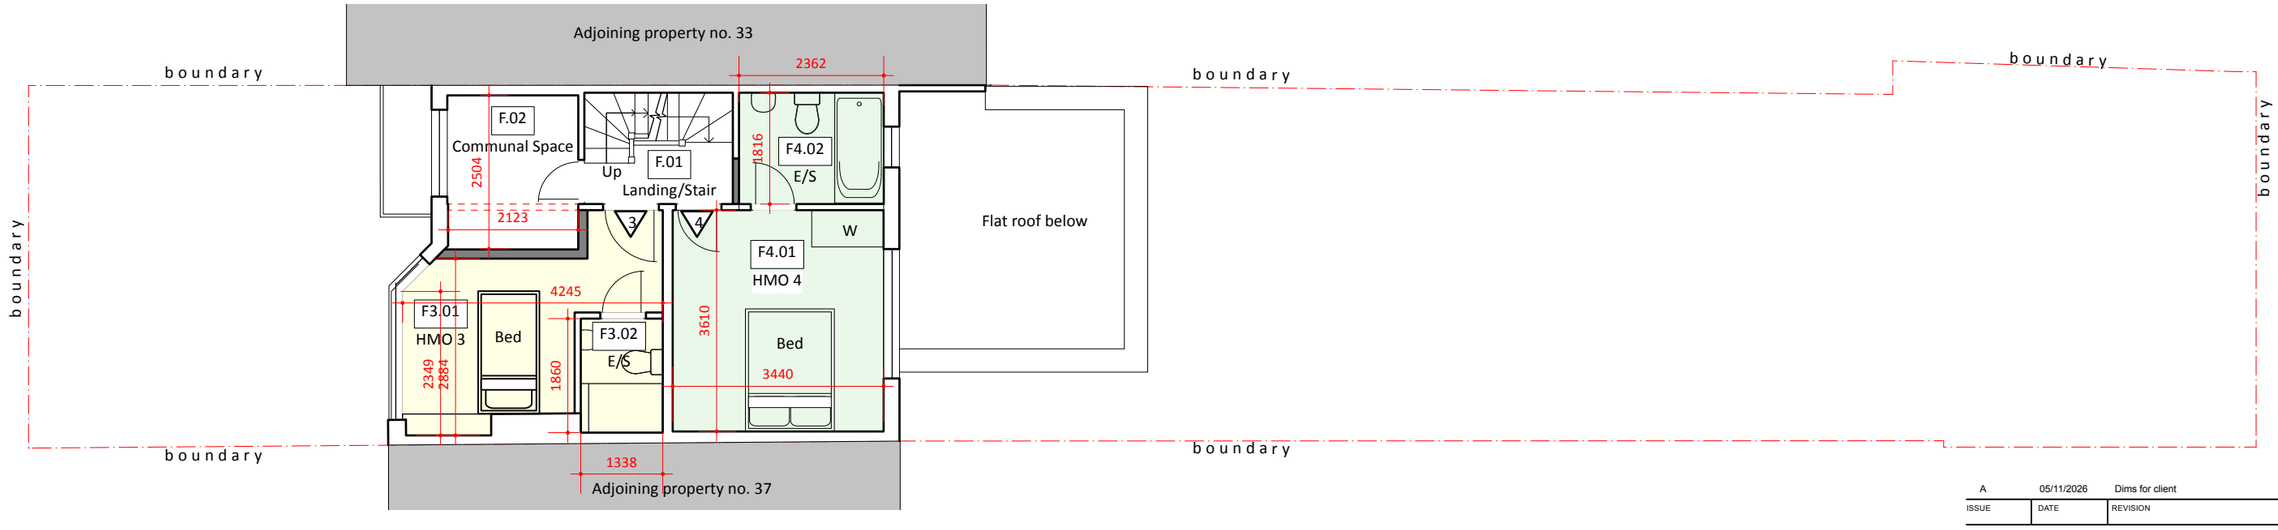

ISSUE	DATE	REVISION
A	05/11/2026	Dims for client

PROJECT
35 Richmond Avenue Uxbridge UB10 9BQ

CLIENT
Mr Aaron Neil

DRAWING
PROPOSED FIRST

STONES ARCHITECTS

All rights described in chapter IV of the copyright designs & patents act 1988 have been asserted. This drawing must not be scaled; only figured dimensions should be used. Check and verify all dimensions on site prior to commencing any work. Any discrepancies should be reported to the Architects immediately.

PROJECT #	DWG #	REV
2025.050	D11-A	
DATE	05/11/2026	
SCALE	1:100	
DRAWN	CHKD	
PR	JC	

0 1 2 3 4 5 m

Stones Architects Ltd
50 Coldharbour Lane Hayes Middlesex UB3 3EP
t 020 8969 0000 **e** mail@stonesarchitects.co.uk **w** stonesarchitects.co.uk