



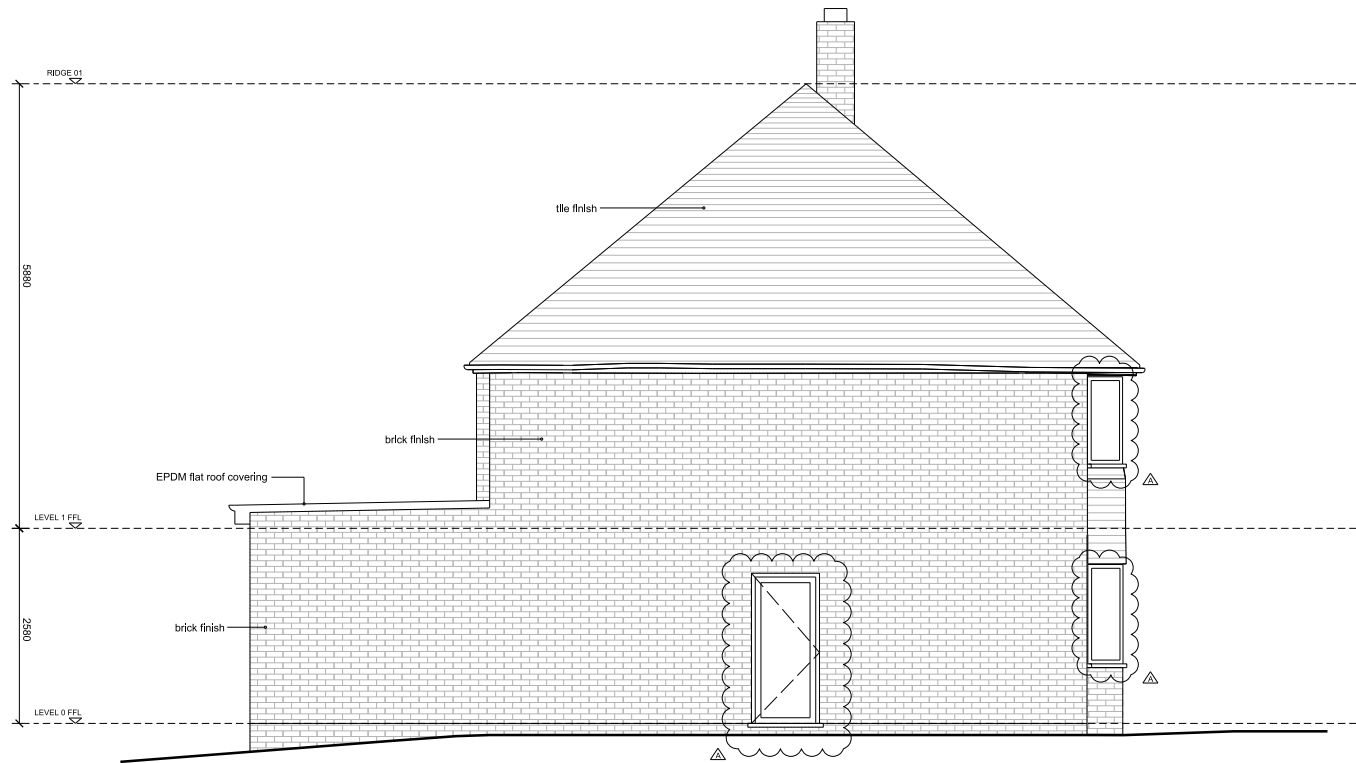


1. PROPOSED SIDE ELEVATION

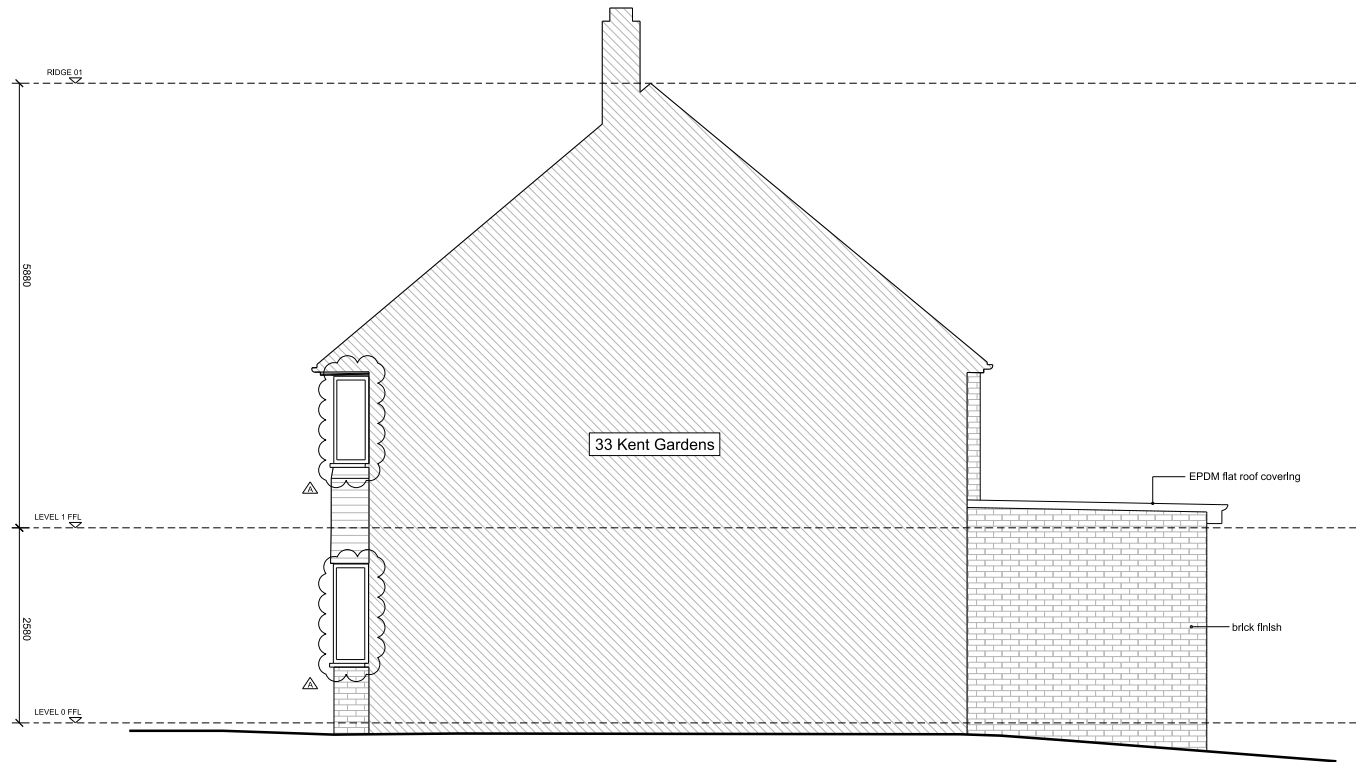

2. PROPOSED SIDE ELEVATION



HIGH-PERFORMANCE ALUMINIUM GLAZING
(BLACK FRAME COLOUR)

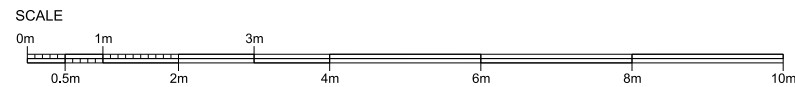

Revision	Date	Notes	Client
A	21.05.26	NOTES: - DENOTES NEIGHBOURING PROPERTY - DRAWINGS AMENDED TO LOCAL AUTHORITY COMMENTS	MR & MRS VIRJI
THE DRAWING AND THE INFORMATION CONTAINED THEREIN IS THE PROPERTY OF SH CONSULTING LTD AND MAY NOT BE REPRODUCED WITHOUT PERMISSION. ALL DIMENSIONS, LEVELS, SLOPES, POSITIONS AND LOCATIONS OF PARTS, MATERIALS AND FINISHES OR DRAWINGS ARE TO BE VERIFIED ON SITE PRIOR TO INSTALLATION. ANY DISCREPANCIES MUST BE REPORTED TO THE DESIGNER/SUPPLIER/ENGINEER OR RESPONSIBLE PERSONS IMMEDIATELY.			
Project: 32 KENT GARDENS, RUISLIP, HA4 8RX			
Drawing title: PROPOSED ELEVATIONS			
Drawing no.: 32KG-306	Scale: 1:100@A3	Revision: A	Sheet: 12.25