

Rev.	Description	By	Ckd	Date

Client:
Mr. Surinder Upal.






Project:
Proposed First floor side extension.

Location:
283 Balmoral Drive, Hayes,
Middlesex, UB4 8DH.

Status:
PLANNING

Title:
Existing and Proposed Block plans

Drawn by:	Str. Fr.	Checked by:
L.p	---	R.k
Project no: BAL-283-B	Sheet Size A3	Sheet no.
Date: 25/06/2026	Scale: 1:500	07

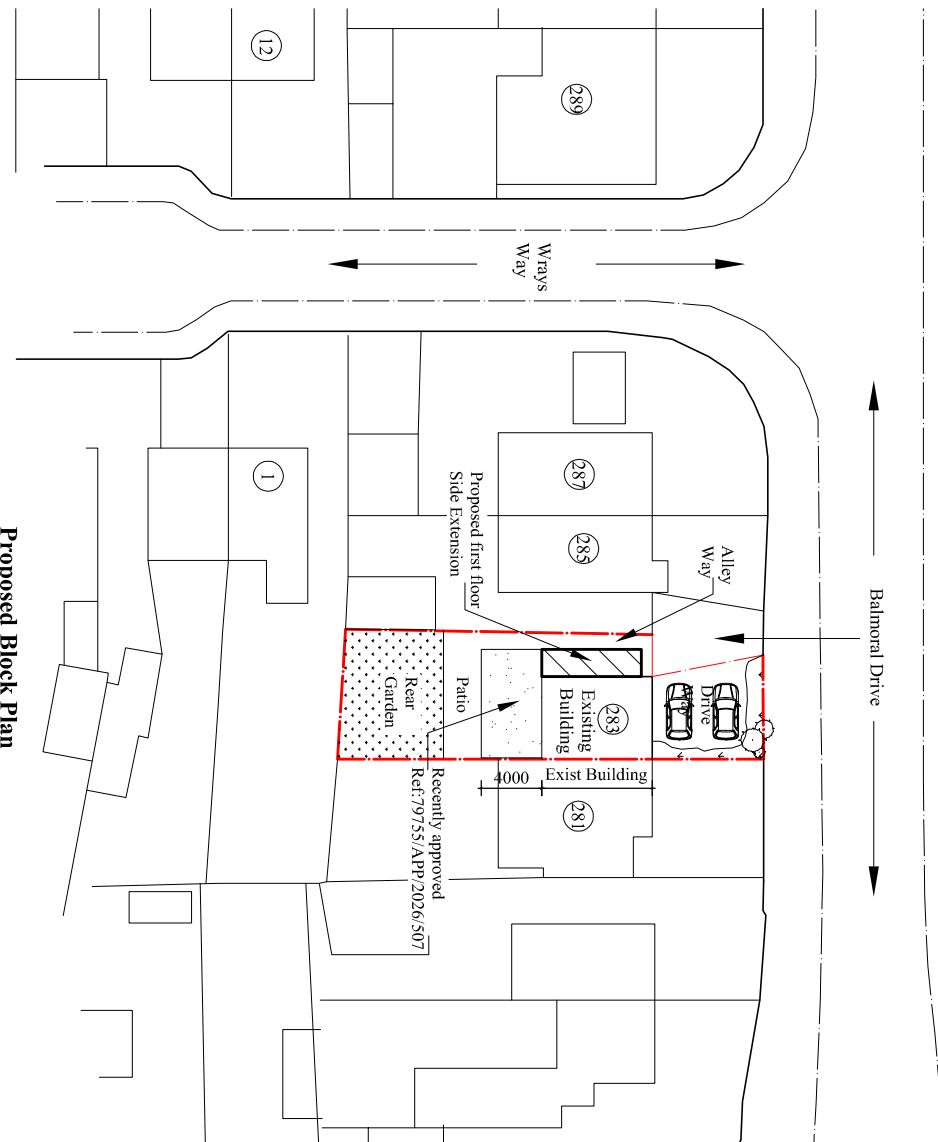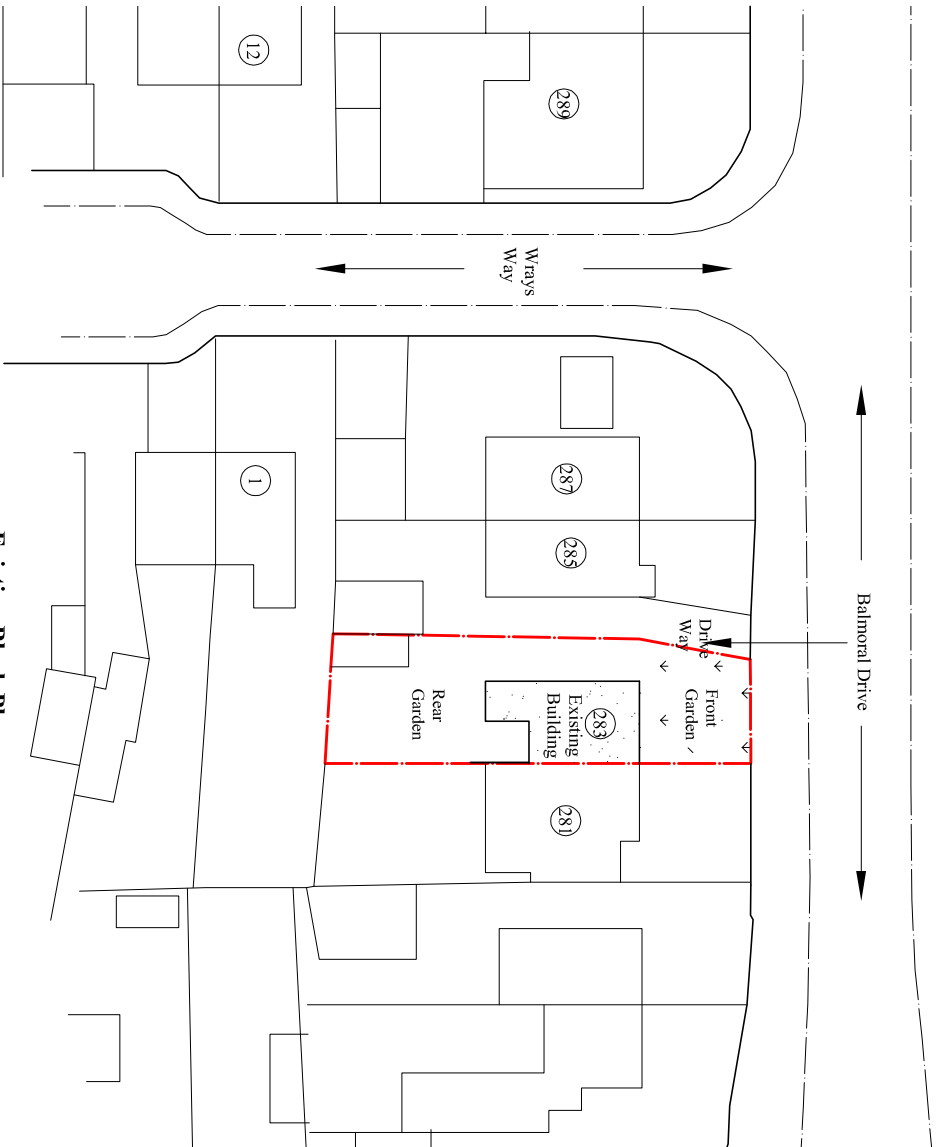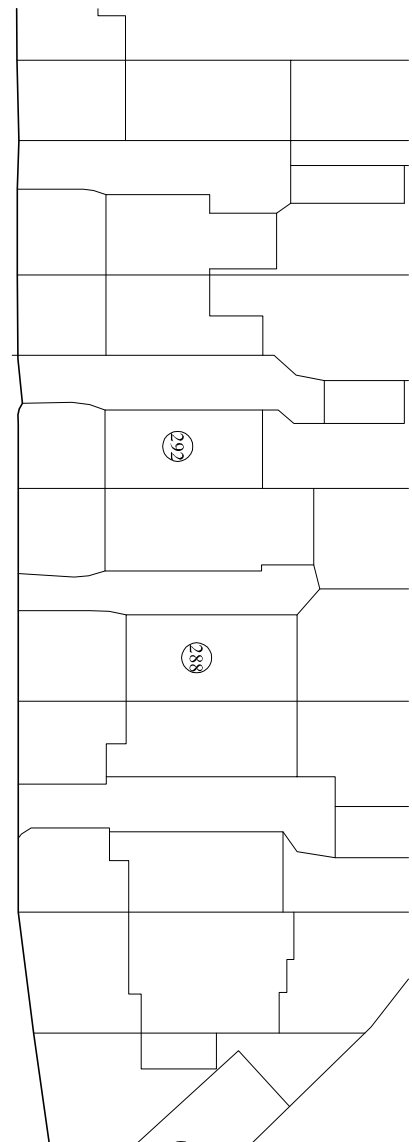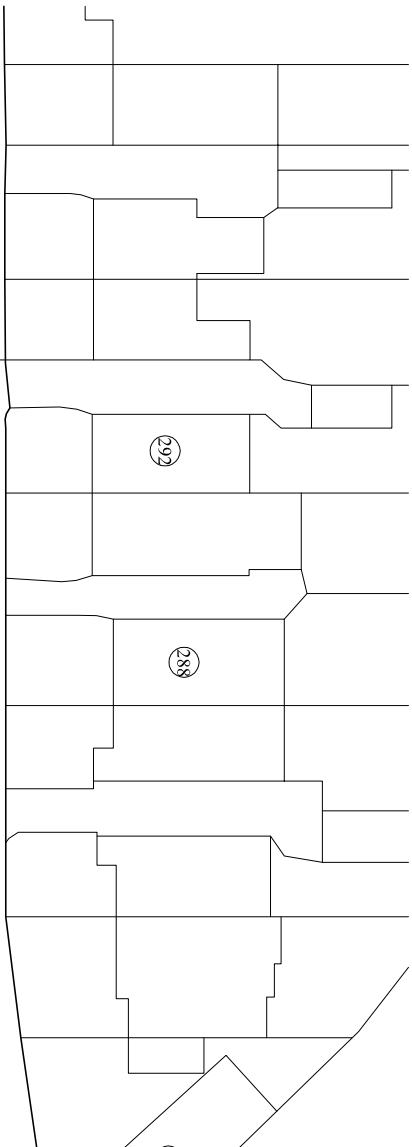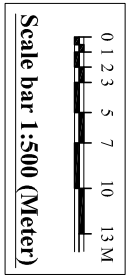

Existing Block Plan

Scale: 1:500

○ = Trees

Proposed Block Plan

Scale: 1:500

○ = Trees