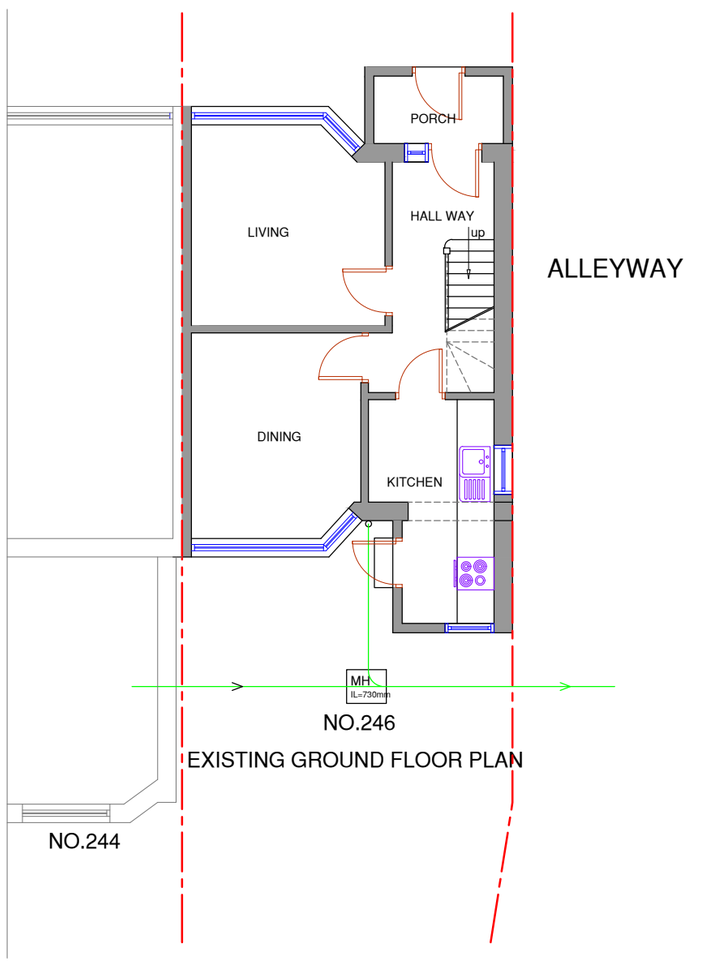

EXISTING GROUND FLOOR PLAN

ALLEYWAY

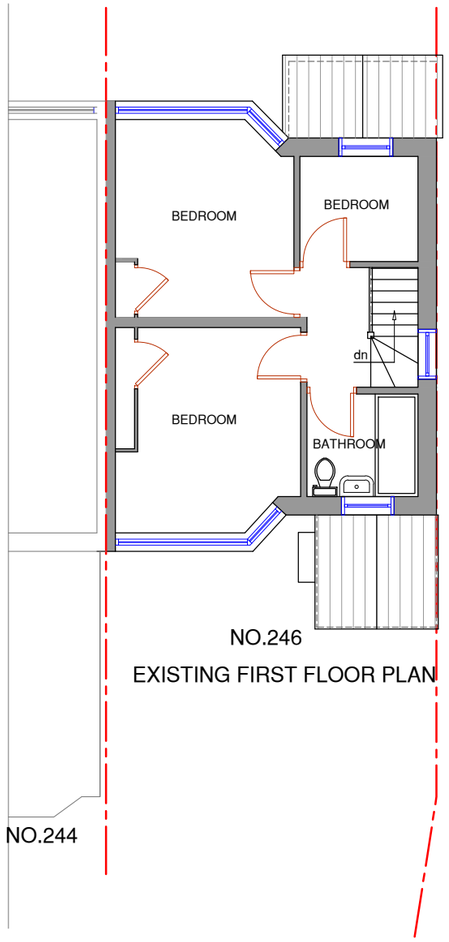

EXISTING FIRST FLOOR PLAN

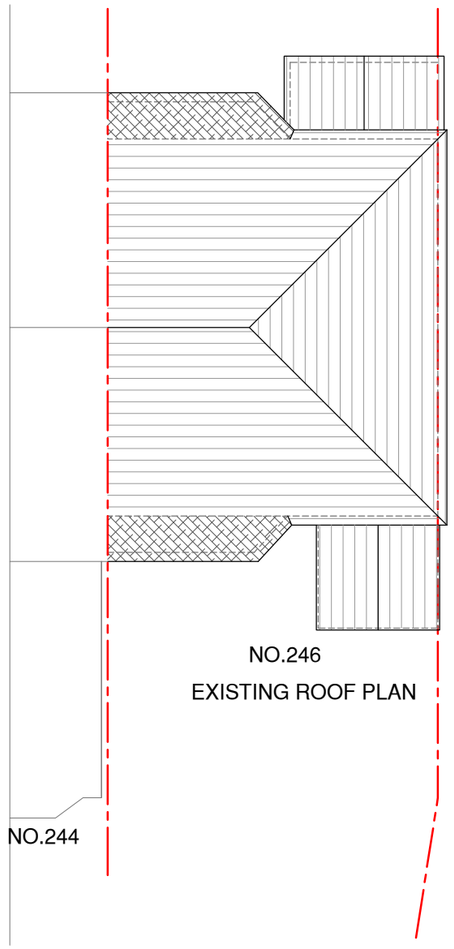

EXISTING ROOF PLAN

0m 1m 2m 3m 4m 5m

SCALE @ 1:100

NOTES :

Date	Revisions

SJR DESIGN LTD.

Client: HSA PROPERTY LTD.

Job Title

146 BALMORAL DRIVE
HAYES
UB4 0AA

Drawing Title

EXISTING FLOOR PLANS

Scale: 1 : 100 (A3)

Date: NOVEMBER 2025

Checked by: | Drawn by: RS

Drg No. TP/730/02

Rev.