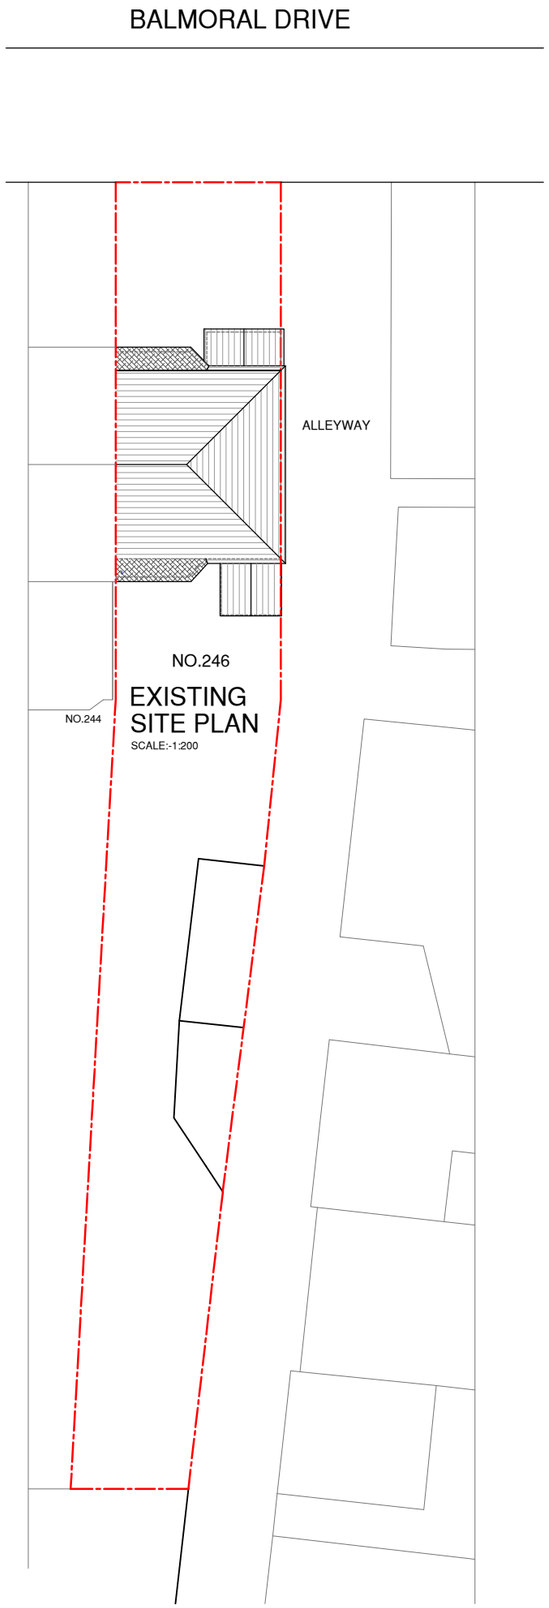

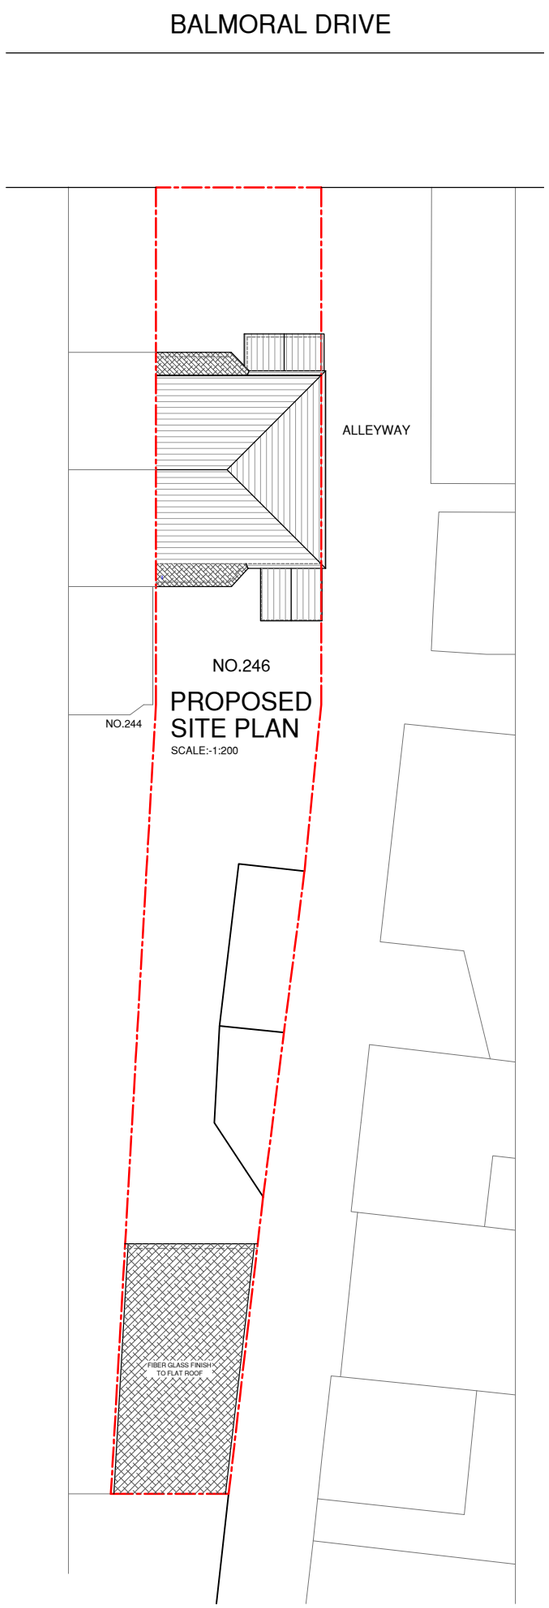

0m 5m 10m 15m 20m

SCALE @ 1:200

LOCATION PLAN

1 : 1250 SCALE

0m 10m 20m 30m 40m 50m 60m 70m 80m 90m 100m

SCALE @ 1:1250

NOTES :

Date	Revisions

SJR DESIGN LTD.

Client: HSA PROPERTY LTD.

Job Title

146 BALMORAL DRIVE
HAYES
UB4 0AA

Drawing Title

LOCATION EXISTING AND PROPOSED SITE PLANS

Scale: 1 : 200 /1250 (A3)

Date: NOVEMBER 2025

Checked by: | Drawn by: RS

Drg No. TP/730/OUT01 | Rev.