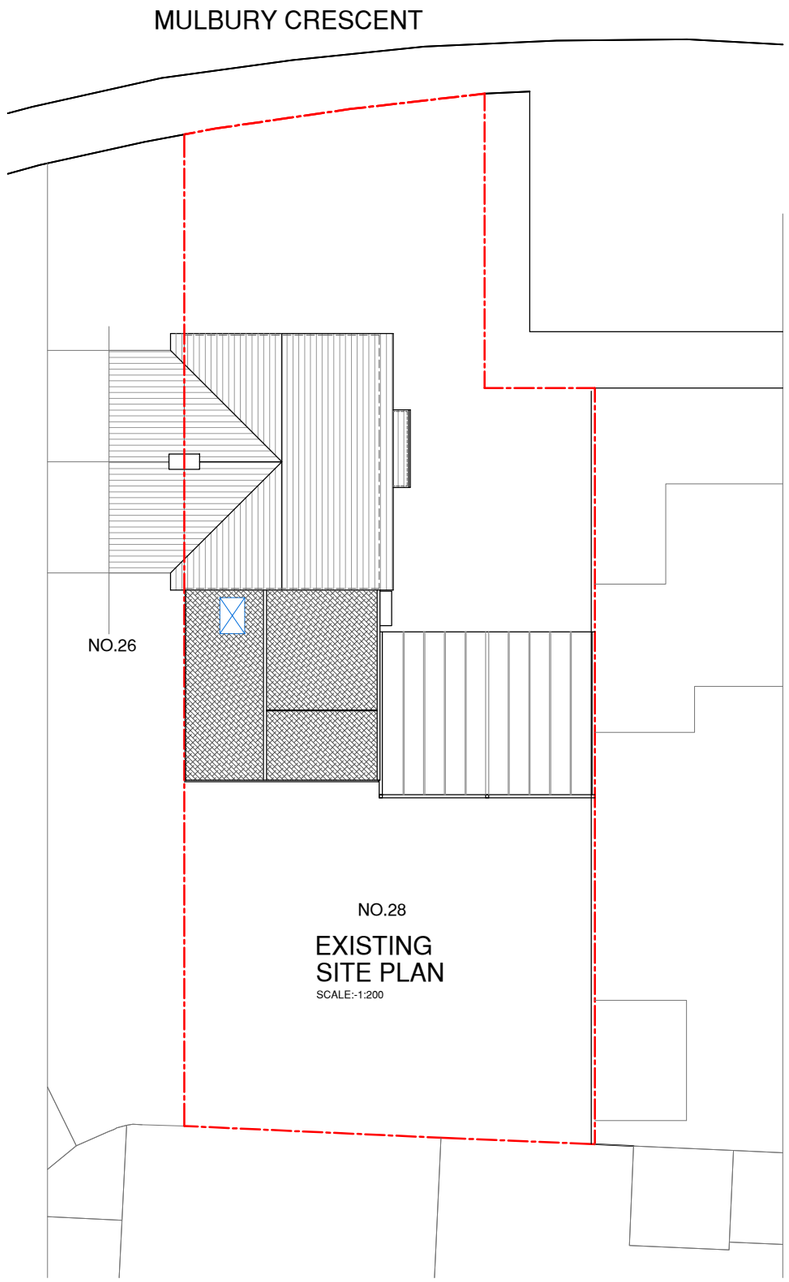

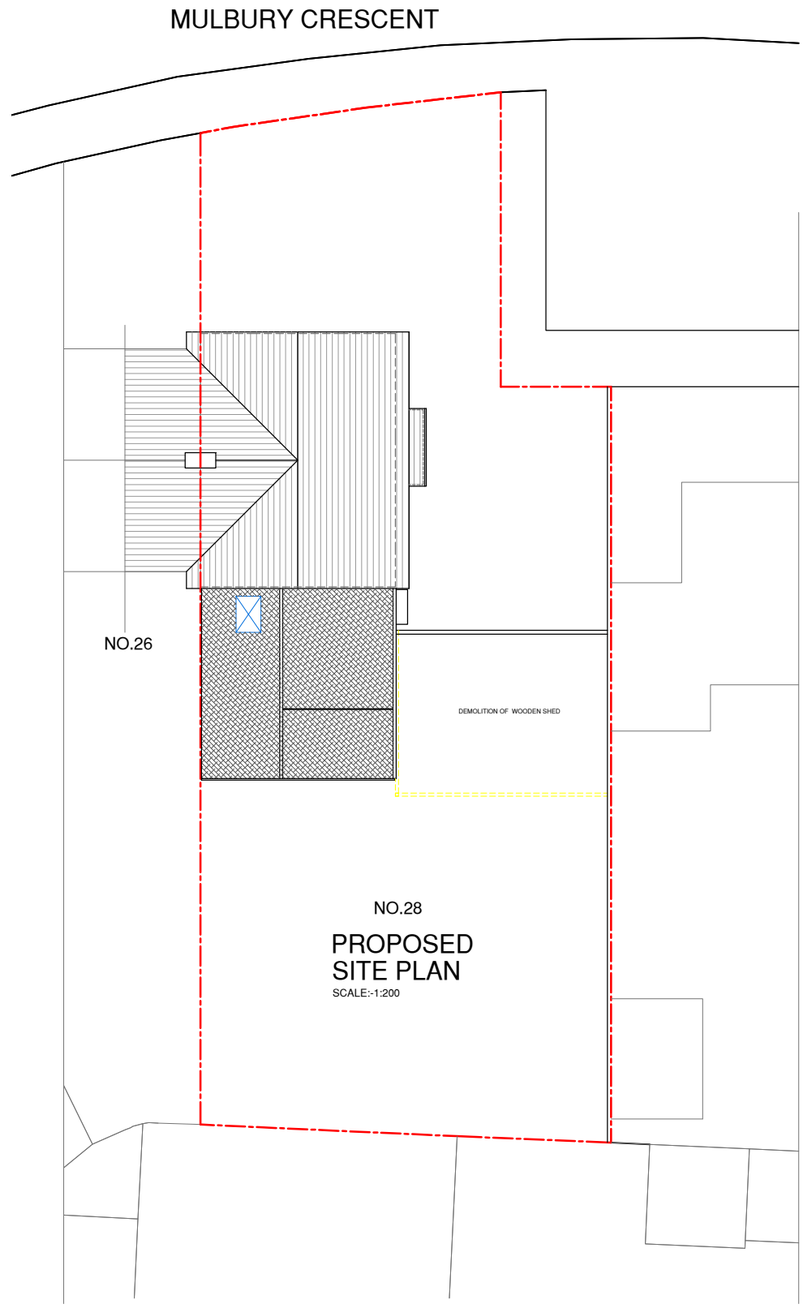

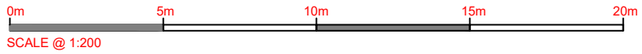

NOTES :

Date	Revisions

SJR DESIGN LTD.
(ARCHITECTURAL DESIGN & CONSULTANT)

Client: MRS. SHARMILA BHANDARI

Job Title

28 MULBURY CRESCENT
WEST DRAYTON
UB7 9AG

Drawing Title

EXISTING AND PROPOSED SITE PLANS

Scale: 1 : 200(A3)

Date: NOVEMBER 2025

Checked by: | Drawn by: RS

Drg No. TP/731/01 | Rev.