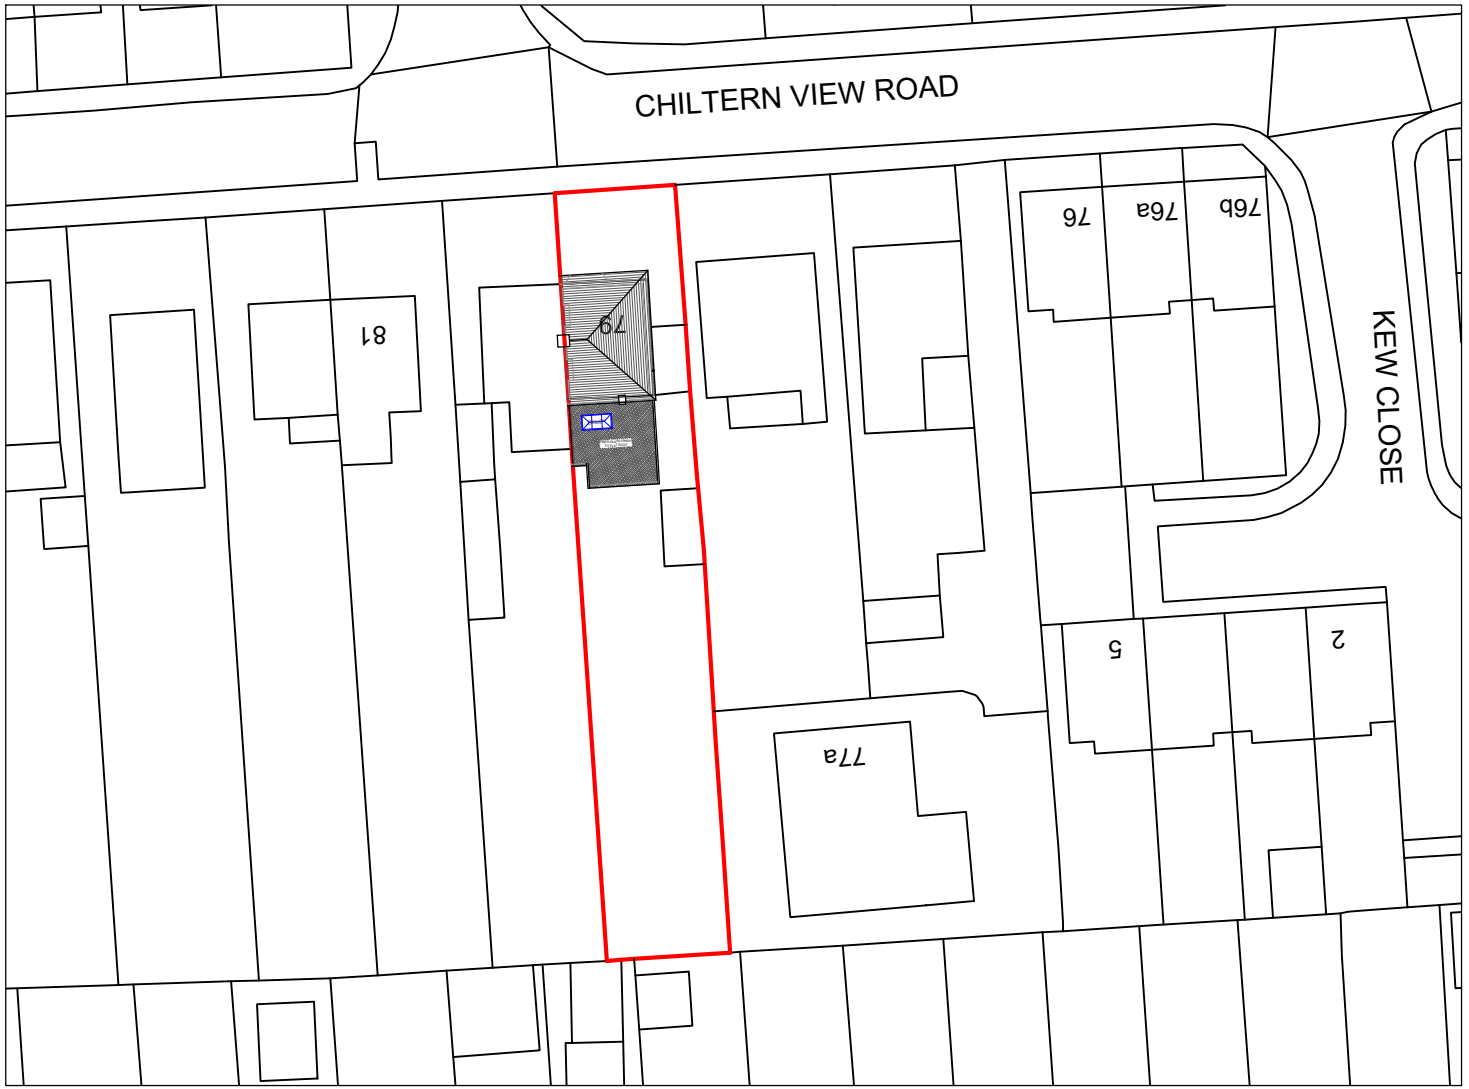

0m 10m 20m 30m 40m 50m 60m 70m 80m 90m 100m

SCALE @ 1:500

NOTES :

N

Date	Revisions

Client MR. RAGHUBIR SINGH
MRS. MANJINDER KAUR

Job Title

79 CHILTERN VIEW ROAD
COWLEY
UB8 2PA

Drawing Title

BLOCK PLAN

Scale: 1 : 500 (A4)

Date: APRIL 2022

Checked by: | Drawn by: RS

Drg No. TP/548/R05 | Rev.