CHILTERN VIEW

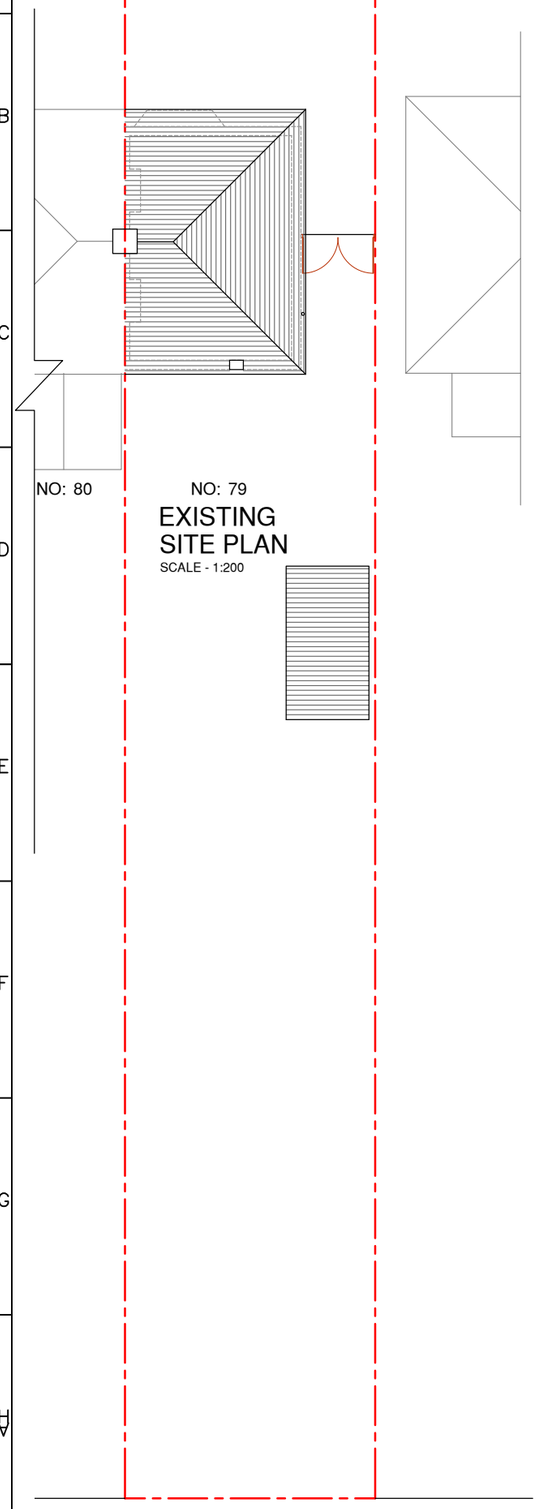

EXISTING SITE PLAN
SCALE - 1:200

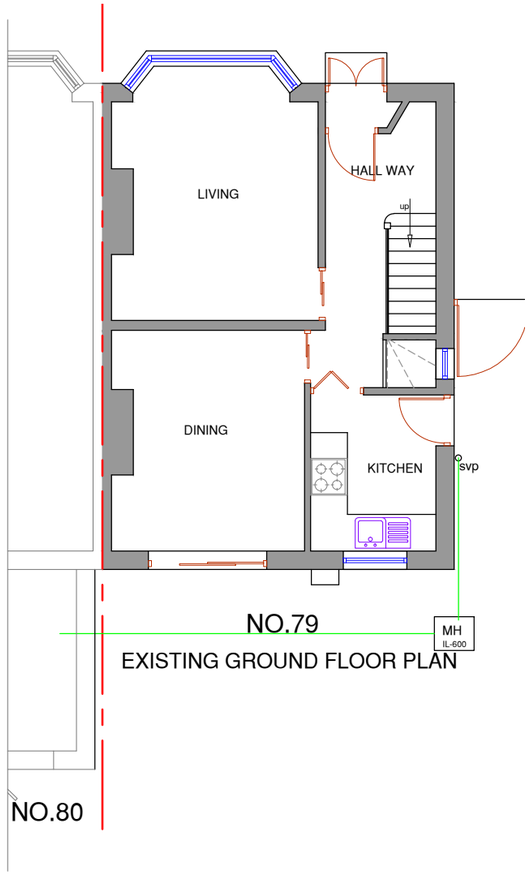

EXISTING GROUND FLOOR PLAN

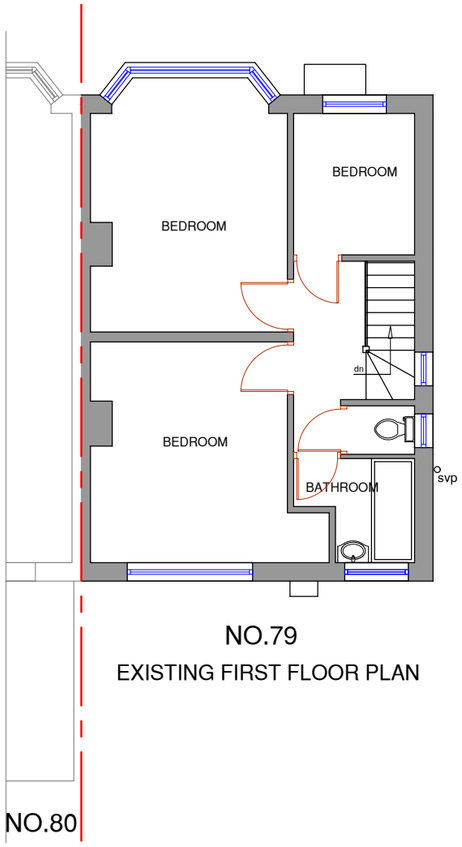

EXISTING FIRST FLOOR PLAN

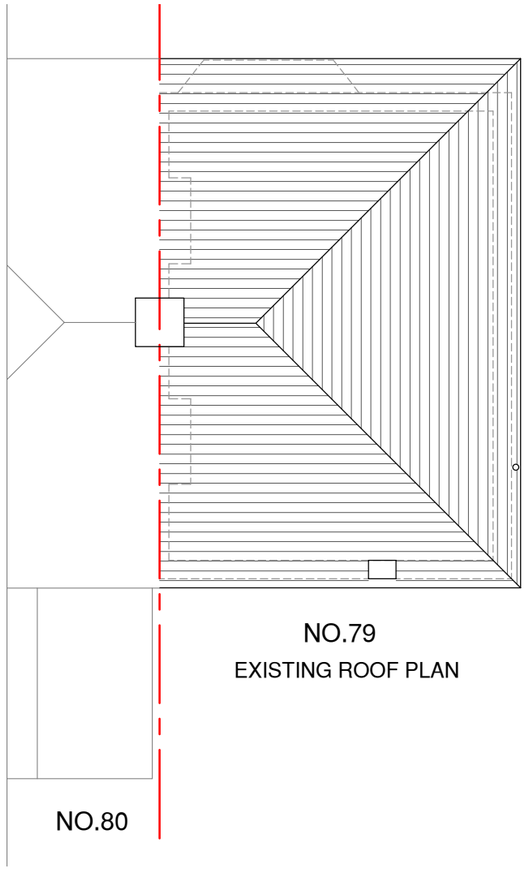

EXISTING ROOF PLAN

LOCATION PLAN
1 : 1250 SCALE

0m 10m 20m 30m 40m 50m 60m 70m 80m 90m 100m
SCALE @ 1:1250

0m 1m 2m 3m 4m 5m
SCALE @ 1:100

NOTES :

Date	Revisions

Client MR. RAGHUBIR SINGH
MRS. MANJINDER KAUR

Job Title

79 CHILTERN VIEW ROAD
COWLEY
UB8 2PA

Drawing Title

LOCATION / EXISTING SITE AND FLOOR PLANS

Scale: 1 : 100/ 200 / 1250 (A3)
Date: MAY 2022
Checked by: Drawn by: RS

Drg No. TP/548/01
Rev.