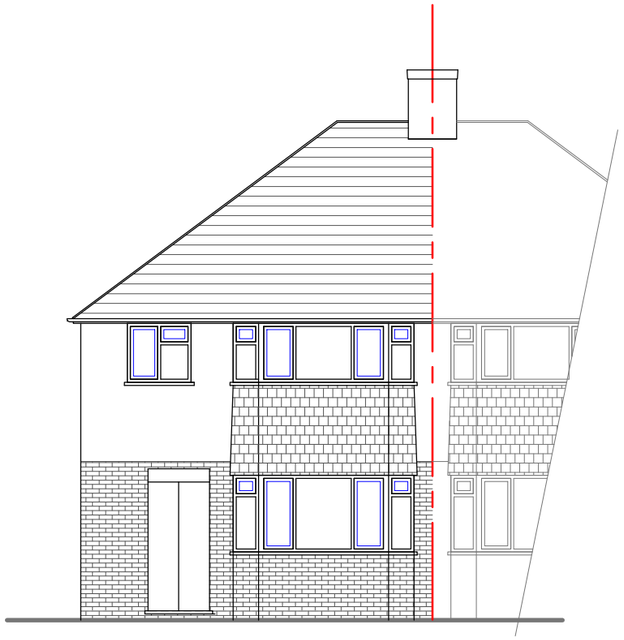

NO.79 NO.80

EXISTING FRONT ELEVATION

NO.79

EXISTING SIDE ELEVATION

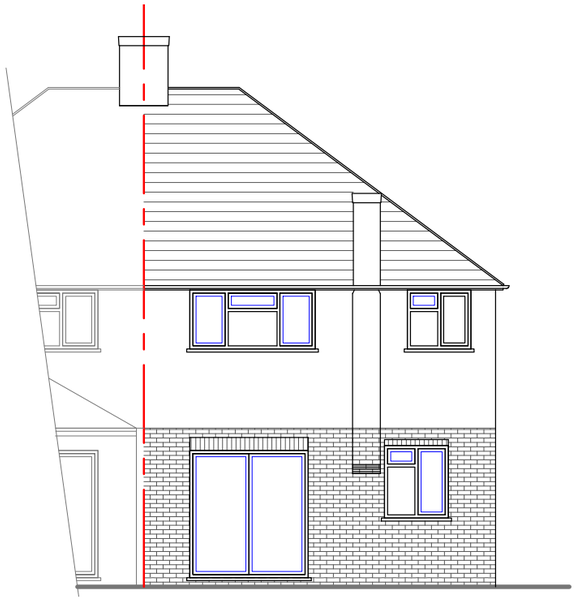

NO.80 NO.79

EXISTING REAR ELEVATION

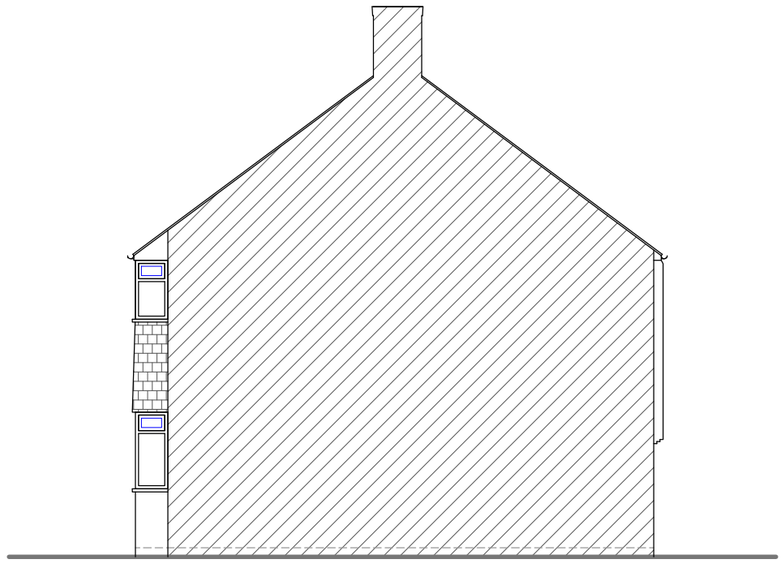

NO.79

EXISTING SIDE ELEVATION

0m 1m 2m 3m 4m 5m

SCALE @ 1:100

NOTES :

Date	Revisions

Client MR. RAGHUBIR SINGH
MRS. MANJINDER KAUR

Job Title

79 CHILTERN VIEW ROAD
COWLEY
UB8 2PA

Drawing Title

EXISTING ELEVATIONS

Scale: 1 : 100 (A3)

Date: MAY 2022

Checked by: Drawn by: RS

Drg No. TP/548/02

Rev.