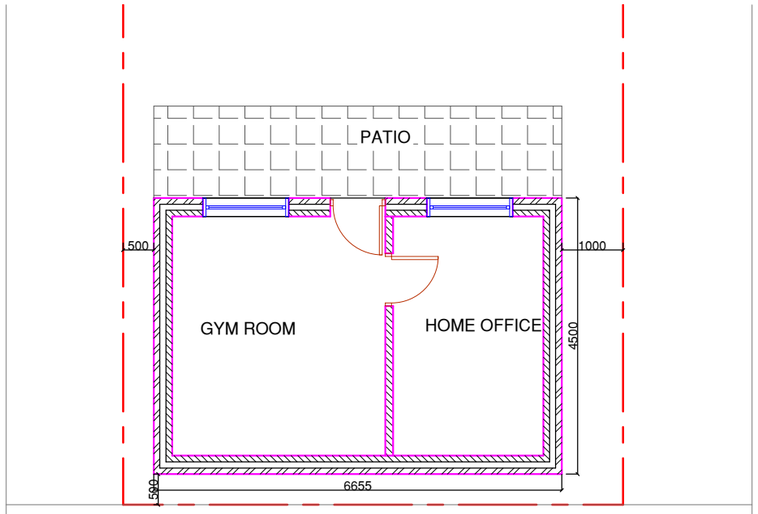

NO.79

PROPOSED OUTBUILDING
FLOOR PLAN

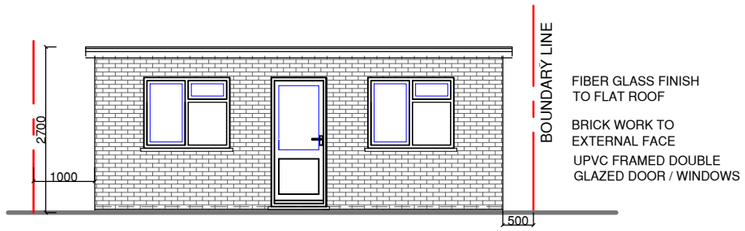

NO. 79

PROPOSED FRONT ELEVATION

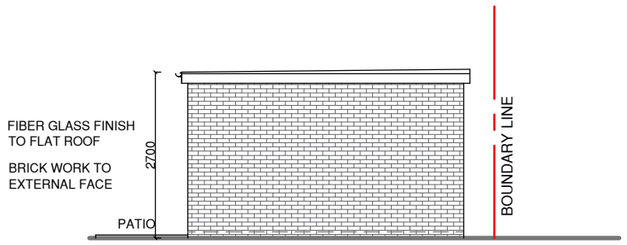

NO. 79

PROPOSED SIDE ELEVATION

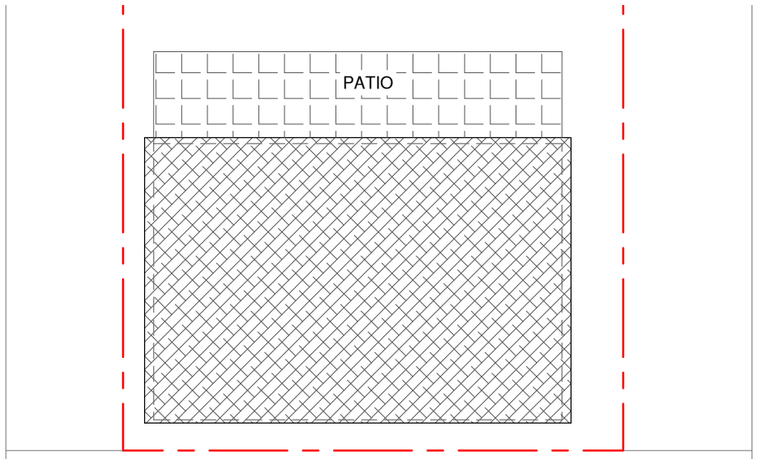

NO.79

PROPOSED OUTBUILDING
ROOF PLAN

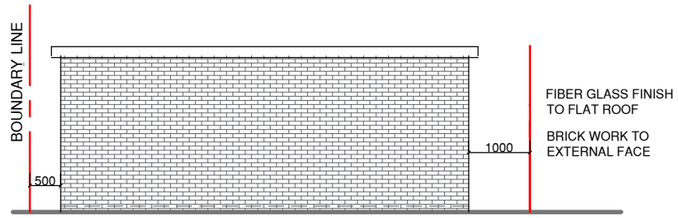

NO. 79

PROPOSED REAR ELEVATION

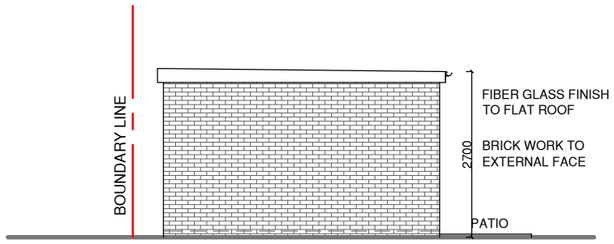

NO. 79

PROPOSED SIDE ELEVATION

0m 1m 2m 3m 4m 5m

SCALE @ 1:100

NOTES :

B	October 2025	REVISED TO FLAT ROOF.
A	October 2025	1m SET BACK FROM No.77A Chiltern View Road.
	Date	Revisions

SJR DESIGN LTD.
(ARCHITECTURAL DESIGN & CONSULTANT).

Client MR. RAGHUBIR SINGH
MRS. MANJINDER KAUR

Job Title

79 CHILTERN VIEW ROAD
COWLEY
UB8 2PA

Drawing Title

PLANS AND ELEVATIONS

Scale: 1 : 100 (A3)

Date: APRIL 2023

Checked by: | Drawn by: RS

Drg No. TP/548/P02 | Rev. B