NOTES:- RESPONSIBILITY IS NOT ACCEPTED FOR ERRORS MADE BY OTHERS IN SCALING FROM THIS DRAWING. ALL CONSTRUCTION INFORMATION SHOULD BE TAKEN FROM FIGURED DIMENSIONS ONLY.

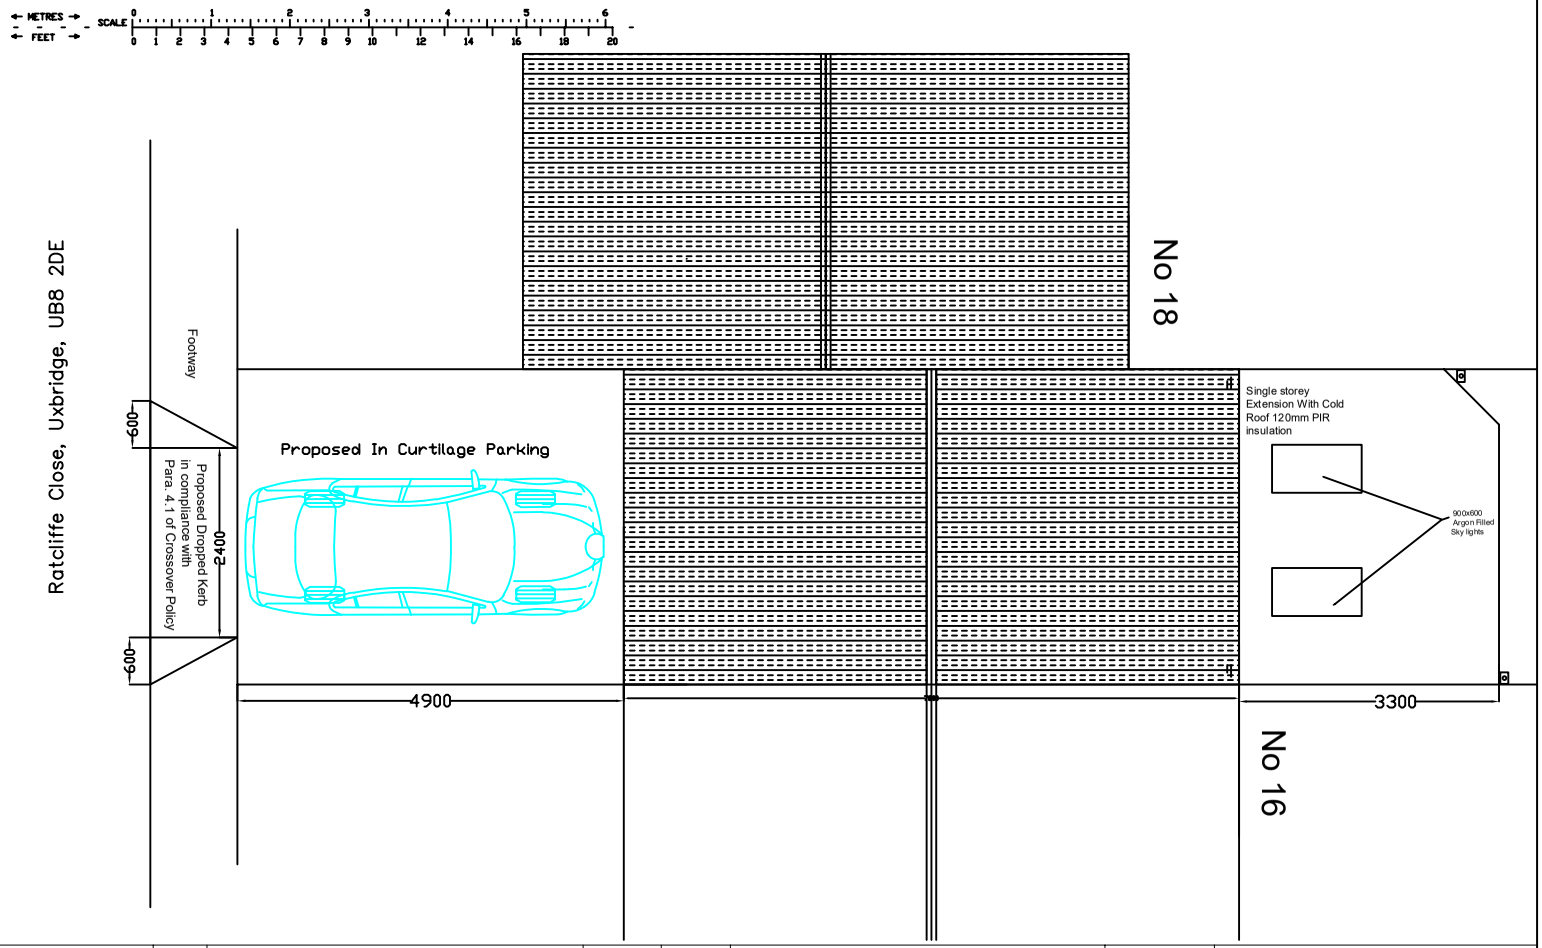

ITTESS Limited 203 WEST STREET FAREHAM HAMPSHIRE UNITED KINGDOM PO16 0EN 0777 999 6859	Rev:	Description of Changes:	Drawn:	Date:	Client: C/o Hillingdon Planning Authority	Postcode: UB8 2DE	Drawing Title: Plan View -Proposed
	B	Ground Floor Single Storey Rear Extension	MS	15-12-2025	Address: 17 Ratcliffe Close, Uxbridge, UB8 2DE	Date: 15/12/2025	Drawing No: 122025/ITTESS/06
	Scale-1:100	0 1m 2m 3m 4m 5m					Drawn: MS · Option: - · Rev: 5