SCALE 1:100 0 2M 4M 6M 8M 10M

SCALE 1:500 0 10M 20M 30M 40M 50M

SCALE 1:1250 0 25M 50M 75M 100M 125M

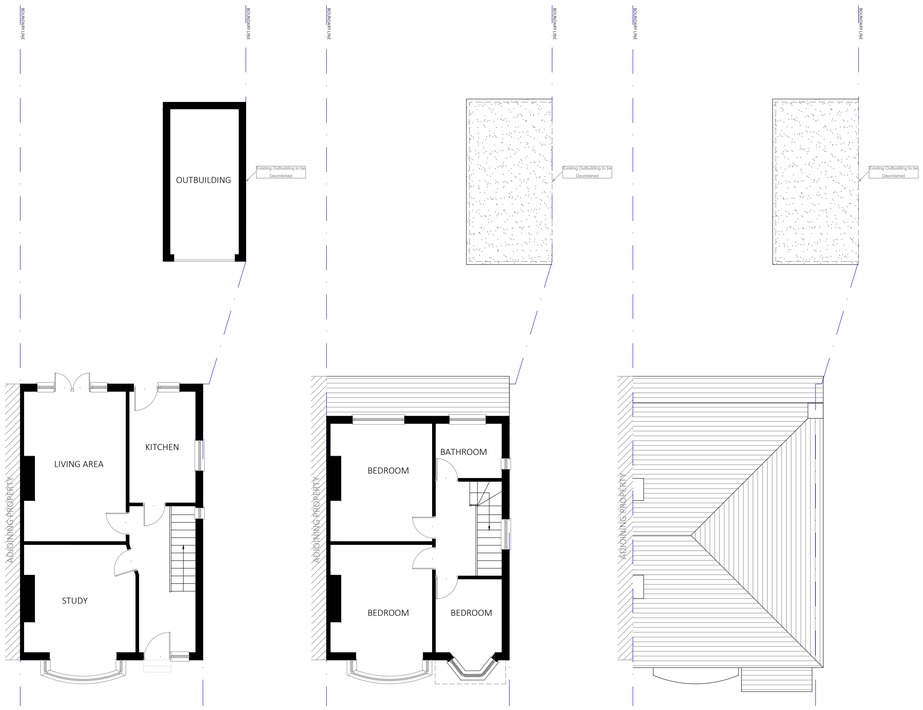

EXISTING PLAN - GROUND FLOOR
(SCALE 1:100)

EXISTING PLAN - FIRST FLOOR
(SCALE 1:100)

EXISTING PLAN - ROOF PLAN
(SCALE 1:100)

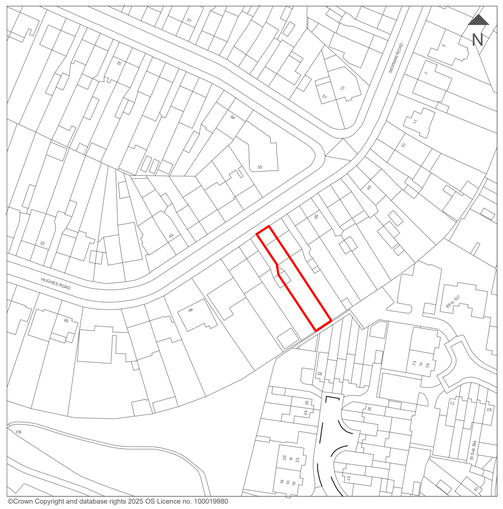

LOCATION PLAN
(SCALE 1:1250)

EXISTING ELEVATION - FRONT
(SCALE 1:100)

EXISTING ELEVATION - SIDE
(SCALE 1:100)

EXISTING ELEVATION - REAR
(SCALE 1:100)

EXISTING ELEVATION - SIDE
(SCALE 1:100)

EXISTING SITE PLAN
(SCALE 1:500)

NOT APPROVED FOR CONSTRUCTION

All measurements to be checked on site and not scaled from this drawing.
Any discrepencies to be reported to The White House Design LTD.
Party wall (etc) act 1997 to be agreed with adjoining neighbours prior to commencing.
All works to the satisfaction of local authority inspector.
No deviation from these drawing what so ever,
unless agreed in writing with The White House Design LTD.

DESCRIPTION
EXISTING PLANS & ELEVATIONS

THE WHITE HOUSE DESIGN LTD
ARCHITECTURAL CONSULTANTS
& STRUCTURAL ENGINEERS
7 PROGRESS BUSINESS CENTRE
WHITTLE PARKWAY SLOUGH BERKSHIRE SL1 6DQ
TEL: 01628 660 444

SITE ADDRESS:
54 HUGHES ROAD
HAYES
UB3 3AP

REVISIONS

DATE: 03-02-2026	**DRAWN BY:** NS
SCALE: 1:100 1:500 1:1250 @ A1	**CHECKED BY:**
DRAWING TITLE: PLANNING	**DRAWING NUMBER:** NS/54/2026/A