0 2 4 6 8 10m

VISUAL SCALE 1:100@A1

1. All dimensions in millimeters unless otherwise specified.
2. The contractor to check all dimensions, angles, drain runs and conditions on site before works commencement.

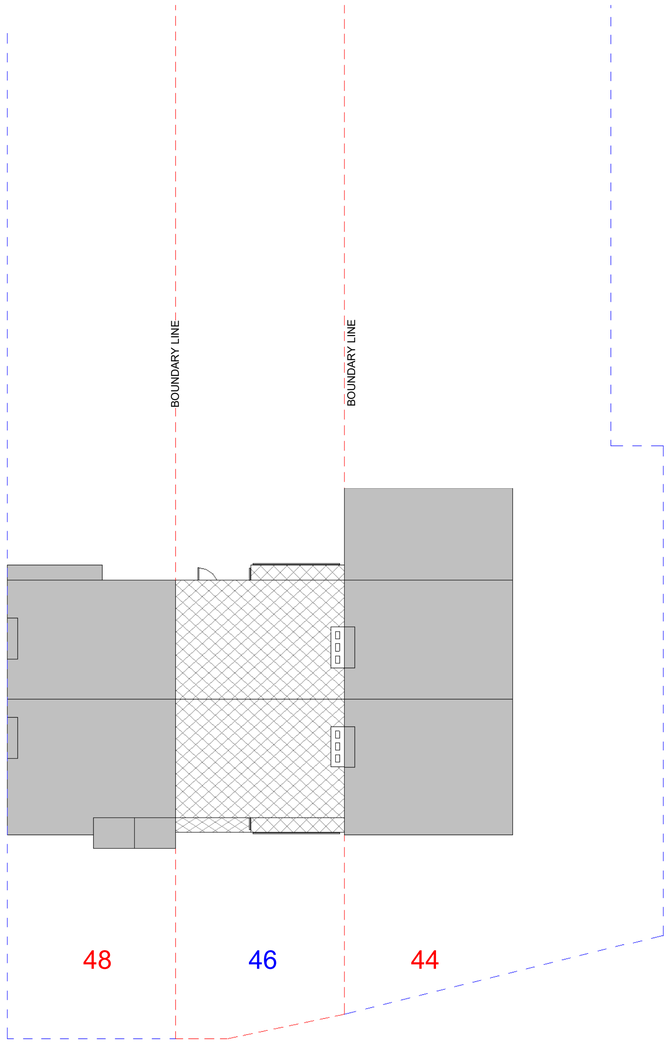

1 Site Plan - Exisiting
1 : 100

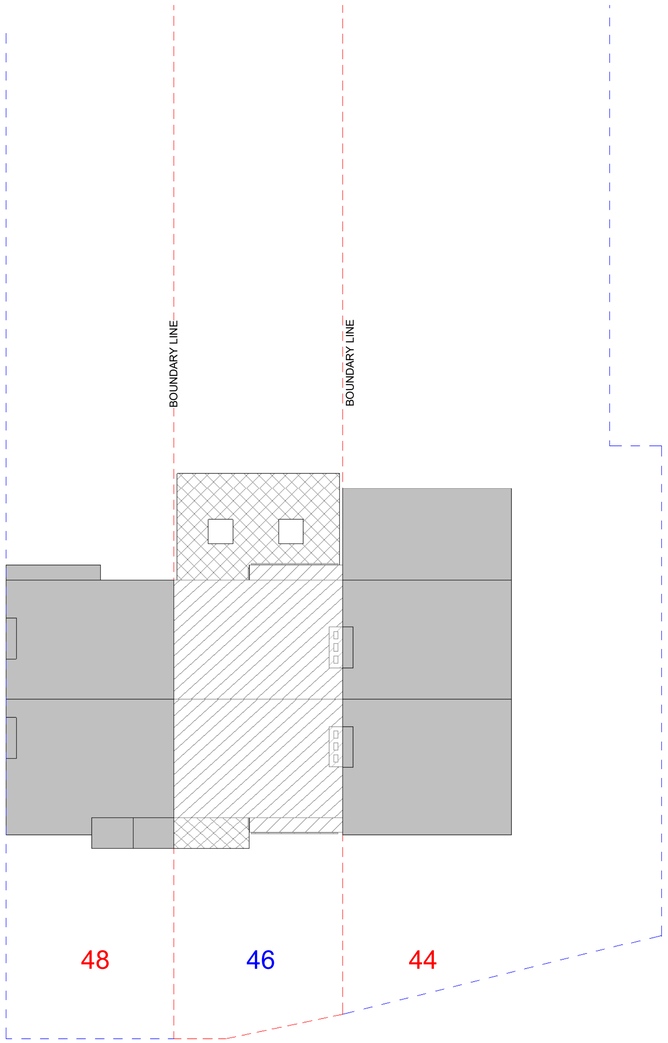

2 Site Plan - Proposed
1 : 100

Rev.	Date	Seq.	BY	Description
01	14.02.2026	1	MK	FOR PLANNING

MKCREATIVE

22 Micklefield Way, Borehamwood, WD6 4LG
office@mkcreative.me.uk

Client:
Lukasz Kowalik

Project:
46 Kenilworth Gardens, Hayes, UB4 0AY

Drawing area:

Drawing Title:
SITE PLAN - EXISTING AND PROPOSED

Approved By: LK
Date: 14.02.2026
Checked By : LK
Scale: 1 : 100
Drawn By : MZ
Size: A1

Status:
FOR PLANNING

Drawing No.
46 KENILWORTH - 008

Rev.
01