0 1 2 3 4 5m

VISUAL SCALE 1:50@A1

1. All dimensions in millimeters unless otherwise specified.
2. The contractor to check all dimensions, angles, drain runs and conditions on site before works commencement.

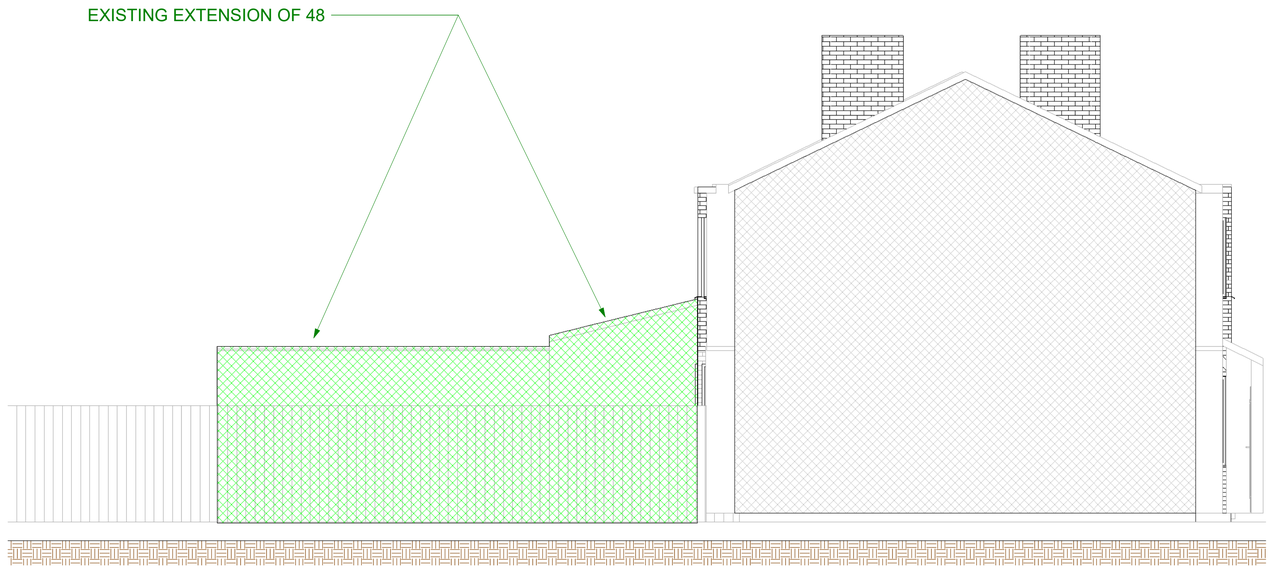

1 Street View -Existing West Elevation
1 : 50

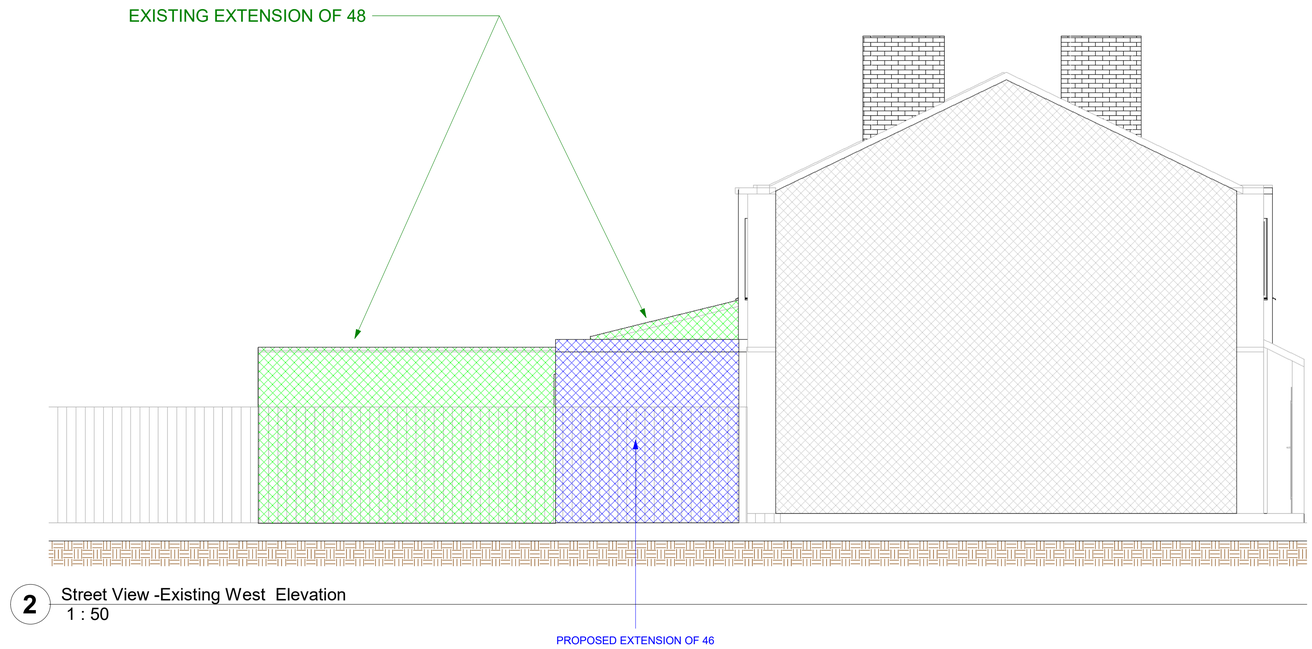

2 Street View -Existing West Elevation
1 : 50

Rev.	Date	Seq.	BY	Description
01	29.04.2026	2		COMMENTS INCORPORATED

MKCREATIVE
22 Micklefield Way, Borehamwood, WD6 4LG
office@mkcreative.me.uk

Client:
Lukasz Kowalik

Project:
46 Kenilworth Gardens, Hayes, UB4 0AY

Drawing area:

Drawing Title:
STREET VIEW - WEST ELEVATION - EXISITNG AND PROPOSED

Approved By:	LK	Date:	29.04.2026
Checked By :	LK	Scale:	1 : 50
Drawn By :	MZ	Size:	A1

Status:
FOR PLANNING

Drawing No.
46 KENILWORTH - 012

Rev.
01