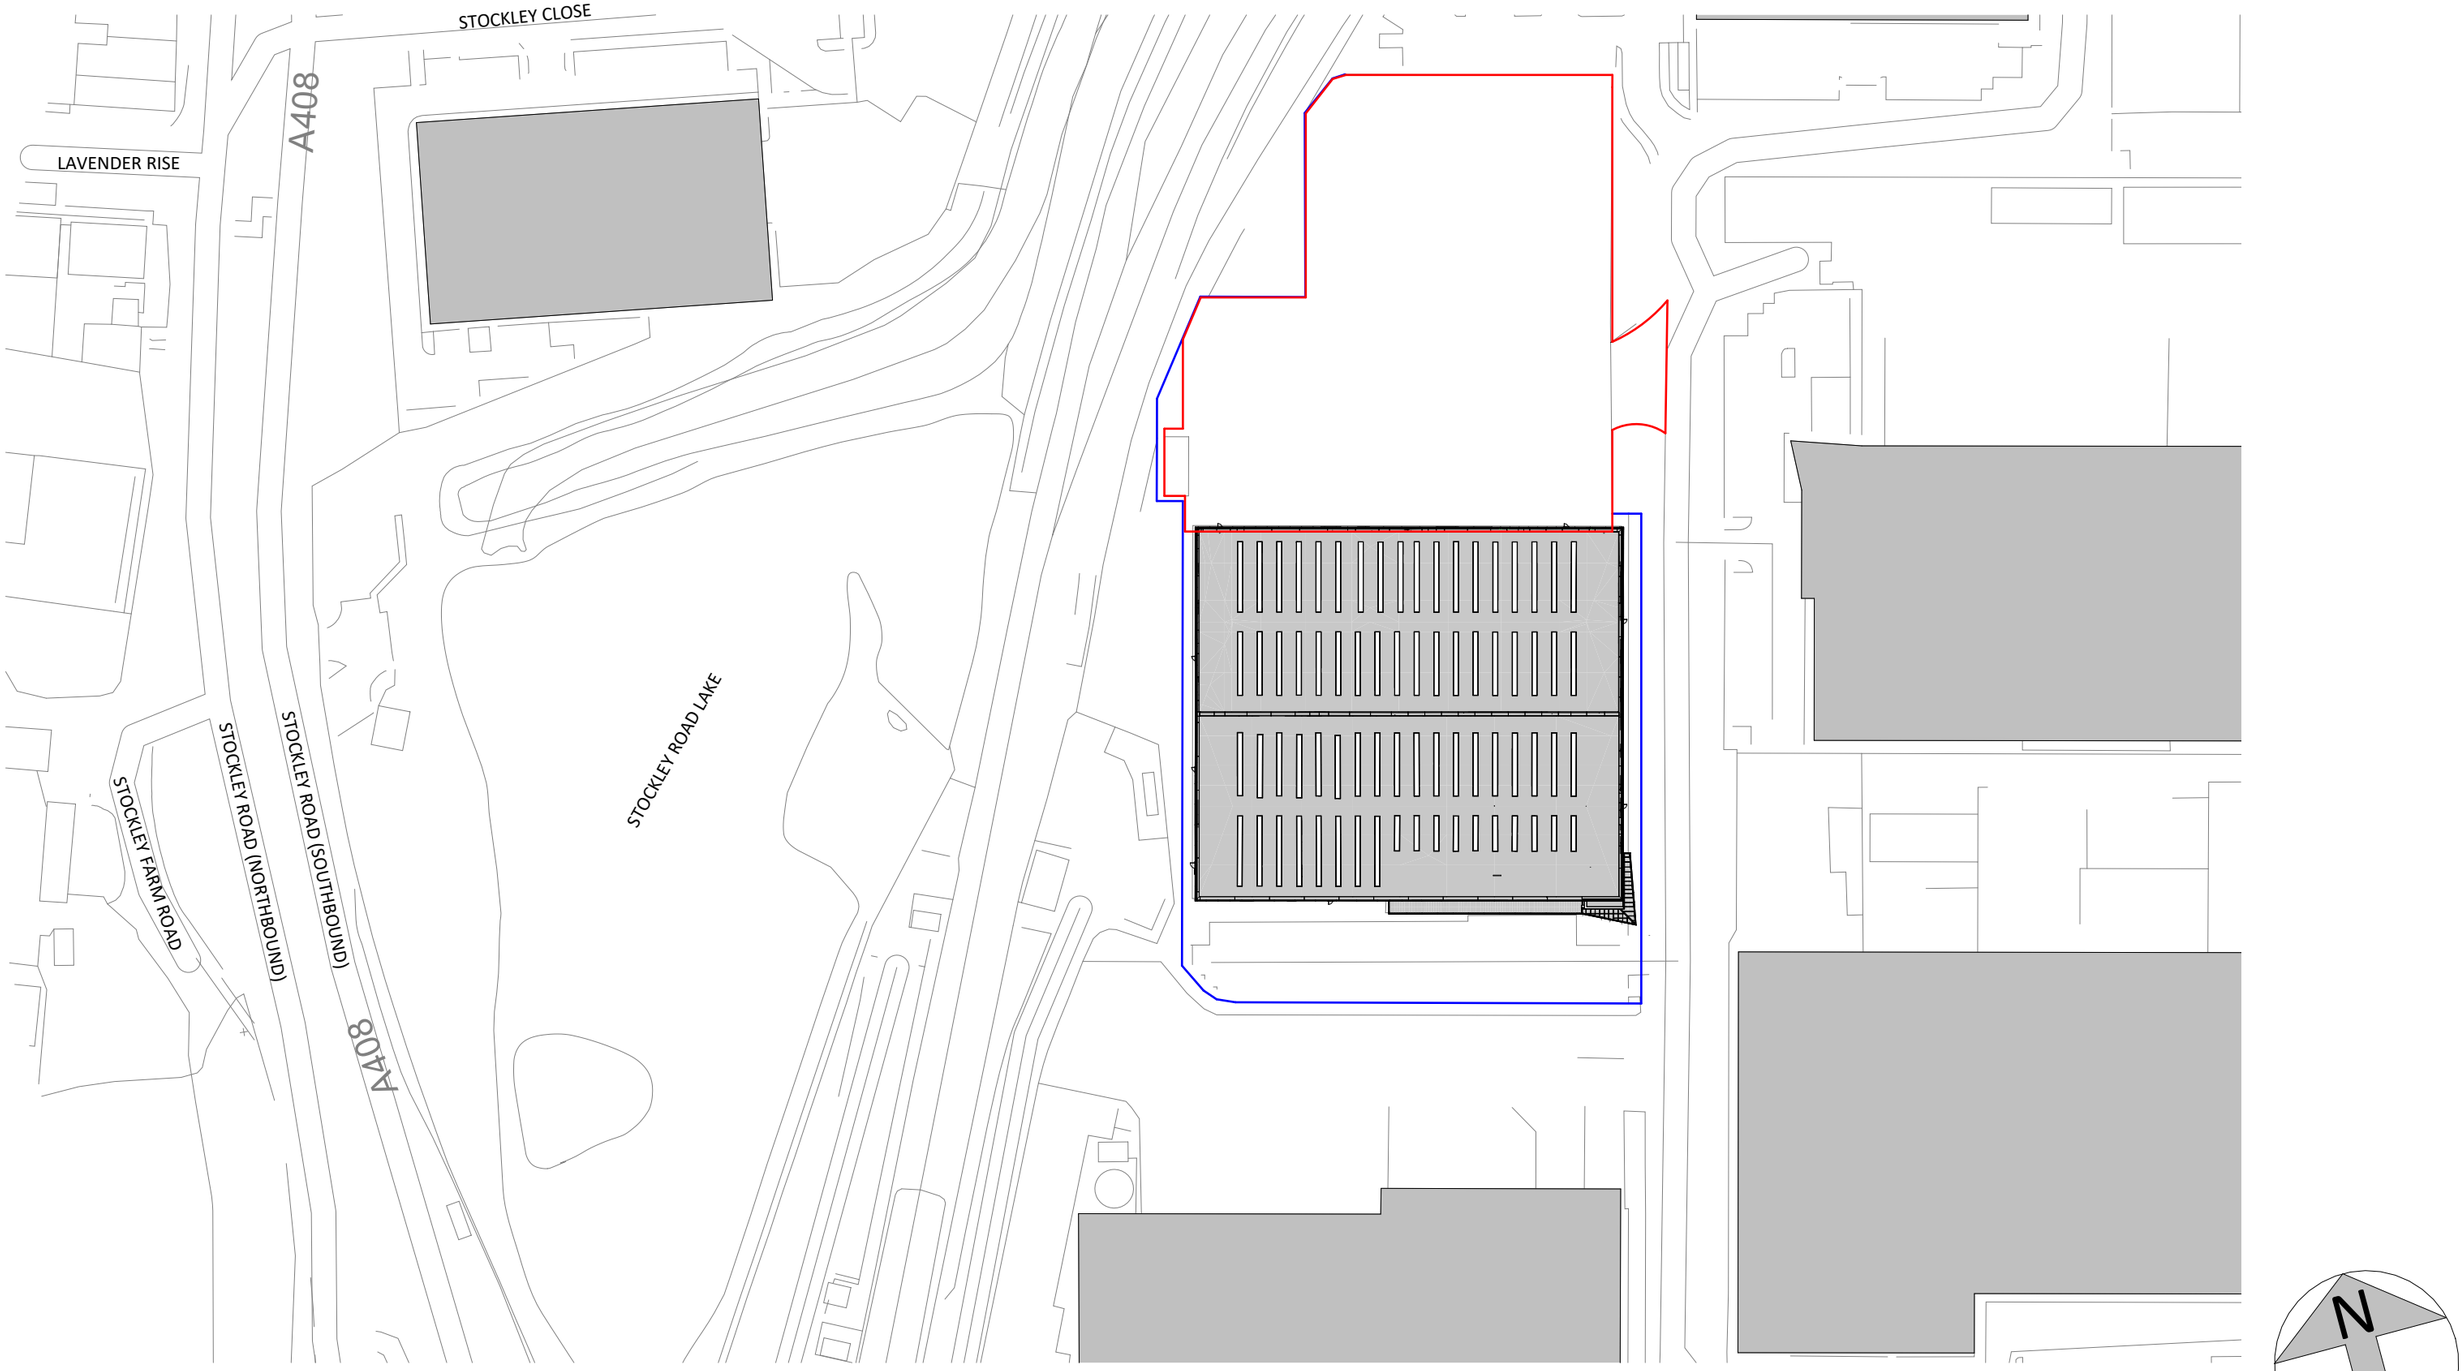


1 SITE LOCATION PLAN

1 : 1250

VISUAL SCALE 1:1250

Do not scale this drawing
ashton smith to be notified of discrepancies in figured dimensions
Contractors must check all dimensions from site
This drawing is copyright and is for use on this site only
This drawing is to be used solely for information as entitled
For other information refer to the latest revision of any cross referenced drawing

LOCATION PLAN

NOTES

Application Boundary: 0.72 hectares / 1.78 Acres

Other Land within Applicant's Control: 1.37 hectares / 3.39 Acres

REV	DATE	DESCRIPTION	DRAWN BY	CHECK BY
P01	07-10-2026	Planning Issue	CB	DE

REVISIONS

PROJECT TITLE
DXN1 - Slough
Hayes, West Drayton UB7 9FN

DRAWING TITLE
SITE LOCATION PLAN (A3)

RIBA STAGE	STATUS		DRAWN BY	CHECKED BY
3	PLANNING		DE	RR
SHEET	SCALE	DATE	SUITABILITY	REVISION
A3	1 : 1250	2026-07-20	S3	P01

DRAWING NO.
26046 - ASA - 00 - EX.S1 - D - A - 0001 _ (S3 - P01)

BIM MODEL NUMBER:
26046-ASA-ZZ-ZZ.ZZ-M3-A-0001_(S0-P01)

CLIENT
LYSANDER

AshtonSmith
Beyond Design
Ashton Smith, Belvedere House, 2 Victoria Avenue, Harrogate, North Yorkshire, HG1 1EL
Tel: 01423 522882 Fax: 01423 565104
www.ashtonsmith.co.uk

JOB NO.
26046