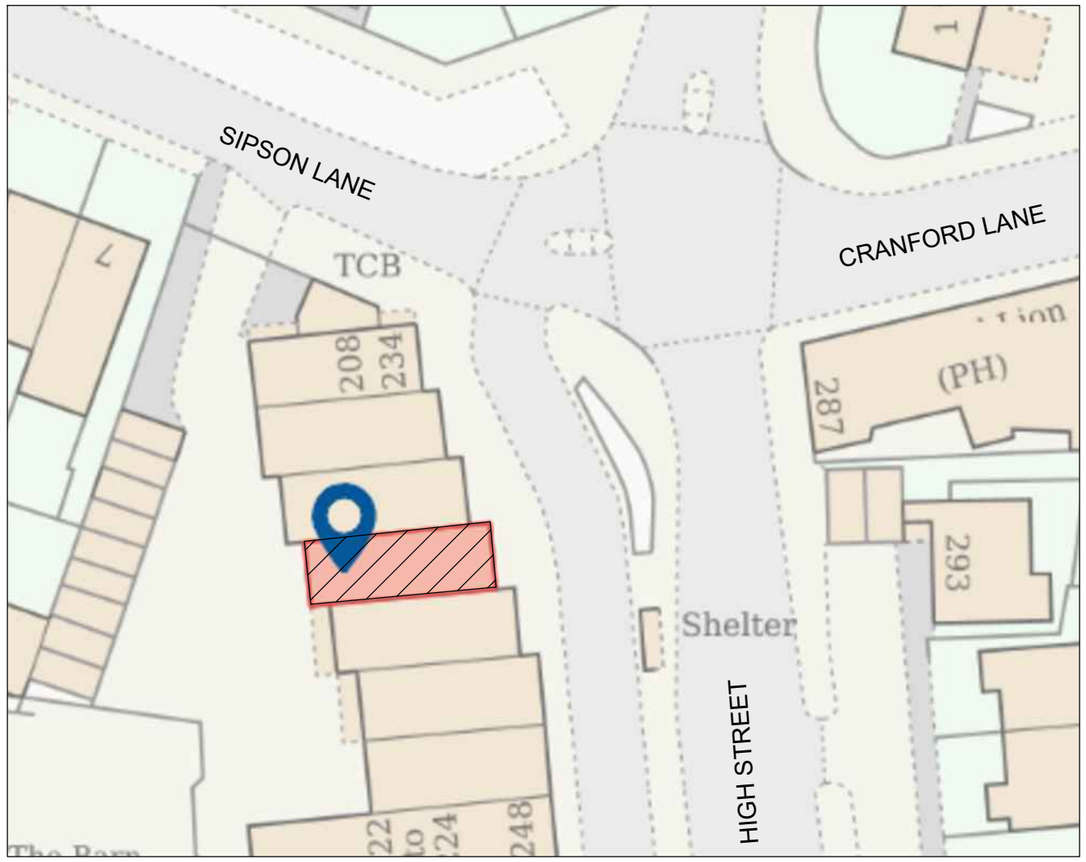

SITE / BLOCK PLAN

1 : 200 SCALE

0m 5m 10m 15m 20m

SCALE @ 1:200

LOCATION PLAN

1 : 1250 SCALE

0m 10m 20m 30m 40m 50m 60m 70m 80m 90m 100m

SCALE @ 1:1250

NOTES :

Date	Revisions

SJR DESIGN LTD.
(ARCHITECTURAL DESIGN & CONSULTANT)

Client: HSA PROPERTY LTD.

Job Title

214 HIGH STREET
HARLINGTON
UB3 5DS

Drawing Title

LOCATION AND
SITE / BLOCK PLANS

Scale: 1 : 1250 / 200 (A3)

Date: MARCH 2026

Checked by: | Drawn by: RS

Drg No. TP/751/01 | Rev.