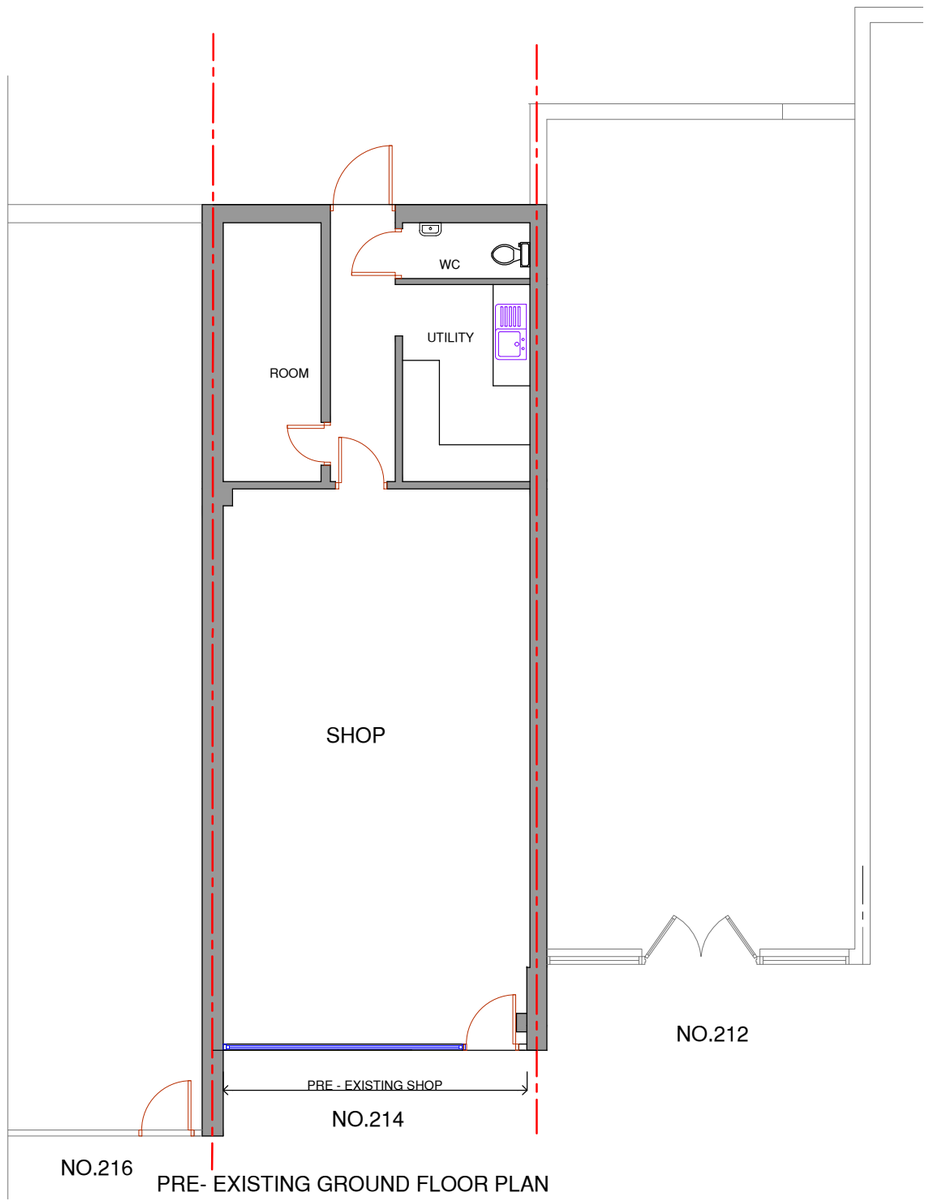

PRE- EXISTING GROUND FLOOR PLAN

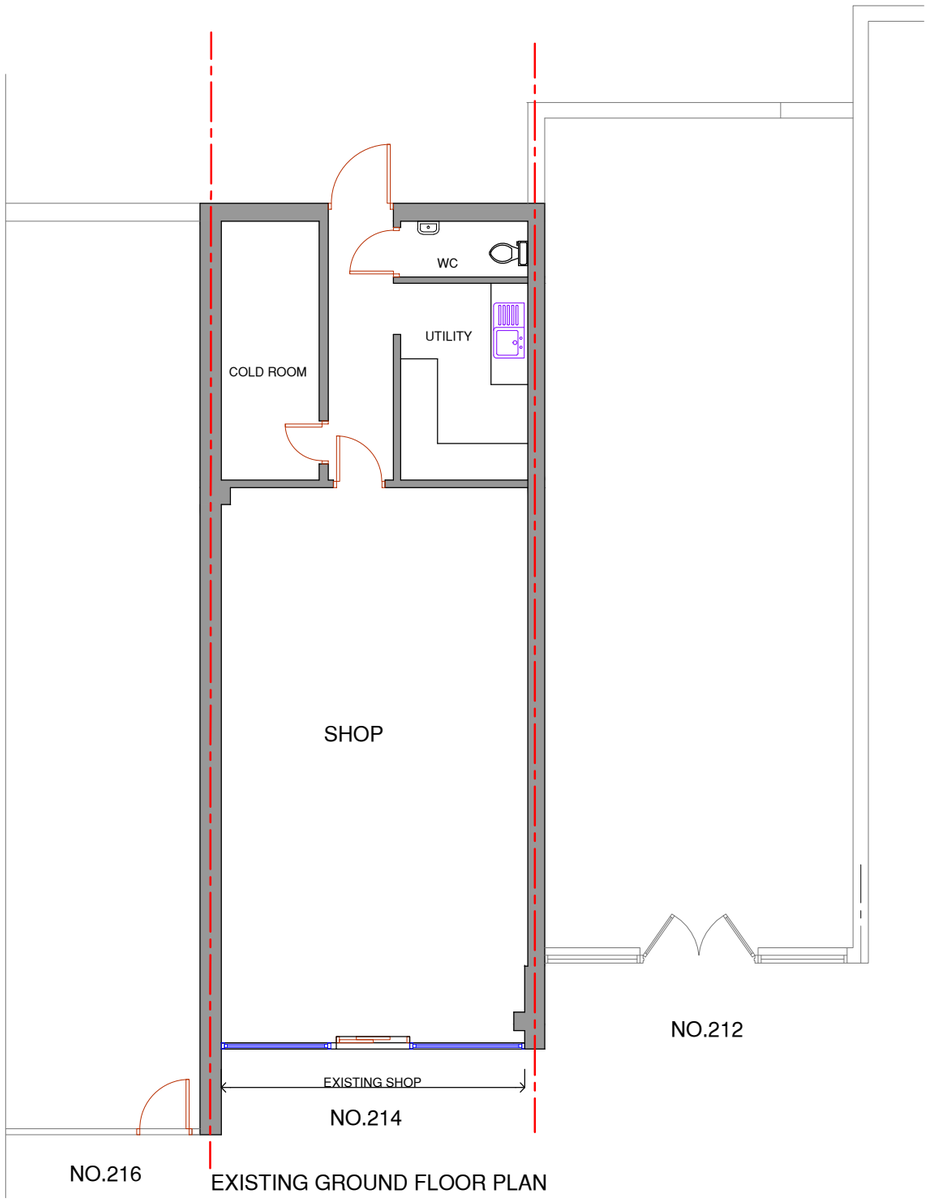

EXISTING GROUND FLOOR PLAN

0m 1m 2m 3m 4m 5m

SCALE @ 1:100

NOTES :

Date	Revisions

SJR DESIGN LTD.
(ARCHITECTURAL DESIGN & CONSULTANCY)

Client: HSA PROPERTY LTD.

Job Title

214 HIGH STREET
HARLINGTON
UB3 5DS

Drawing Title

LOCATION EXISTING AND PROPOSED SITE PLANS

Scale: 1 : 200 /1250 (A3)

Date: MARCH 2026

Checked by: | Drawn by: RS

Drg No. TP/751/SP02 | Rev.