NO.216 NO.214 NO.212 NO.210

PRE-EXISTING FRONT ELEVATION

NO.214

PRE - EXISTING SIDE ELEVATION

520cm x 76cm x 5cm returns background aluminium dibond tray HSA BUTHERS and circle with images 3D internally. White lettering on Burgundy background.

NO.216 NO.214 NO.212 NO.210

Anodised alminium shop front with plate glass windows / sliding doors

EXISTING FRONT ELEVATION

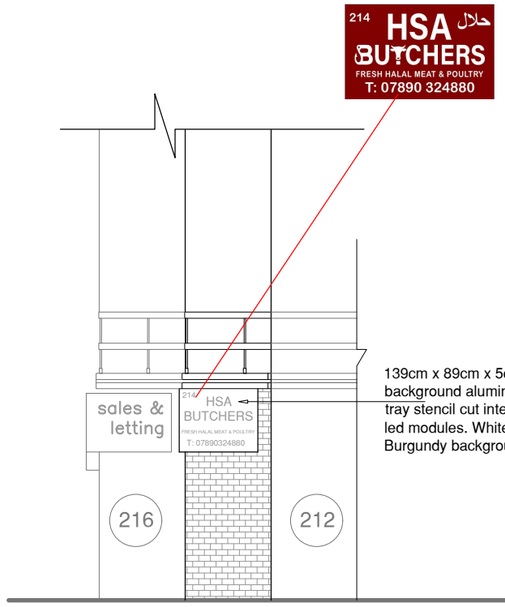

139cm x 89cm x 5cm returns background aluminium dibond tray stencil cut internally lit with led modules. White lettering on Burgundy background.

NO.214

EXISTING SIDE ELEVATION

0m 1m 2m 3m 4m 5m

SCALE @ 1:100

NOTES :

	Date	Revisions

SJR DESIGN LTD.
(ARCHITECTURAL DESIGN & CONSULTANT)

Client: HSA PROPERTY LTD.

Job Title

214 HIGH STREET
HARLINGTON
UB3 5DS

Drawing Title

PRE EXISTING AND EXISTING ELEVATIONS

Scale: 1 : 100 (A3)

Date: MARCH 2026

Checked by: | Drawn by: RS

Drg No. TP/751/SP03

Rev.