



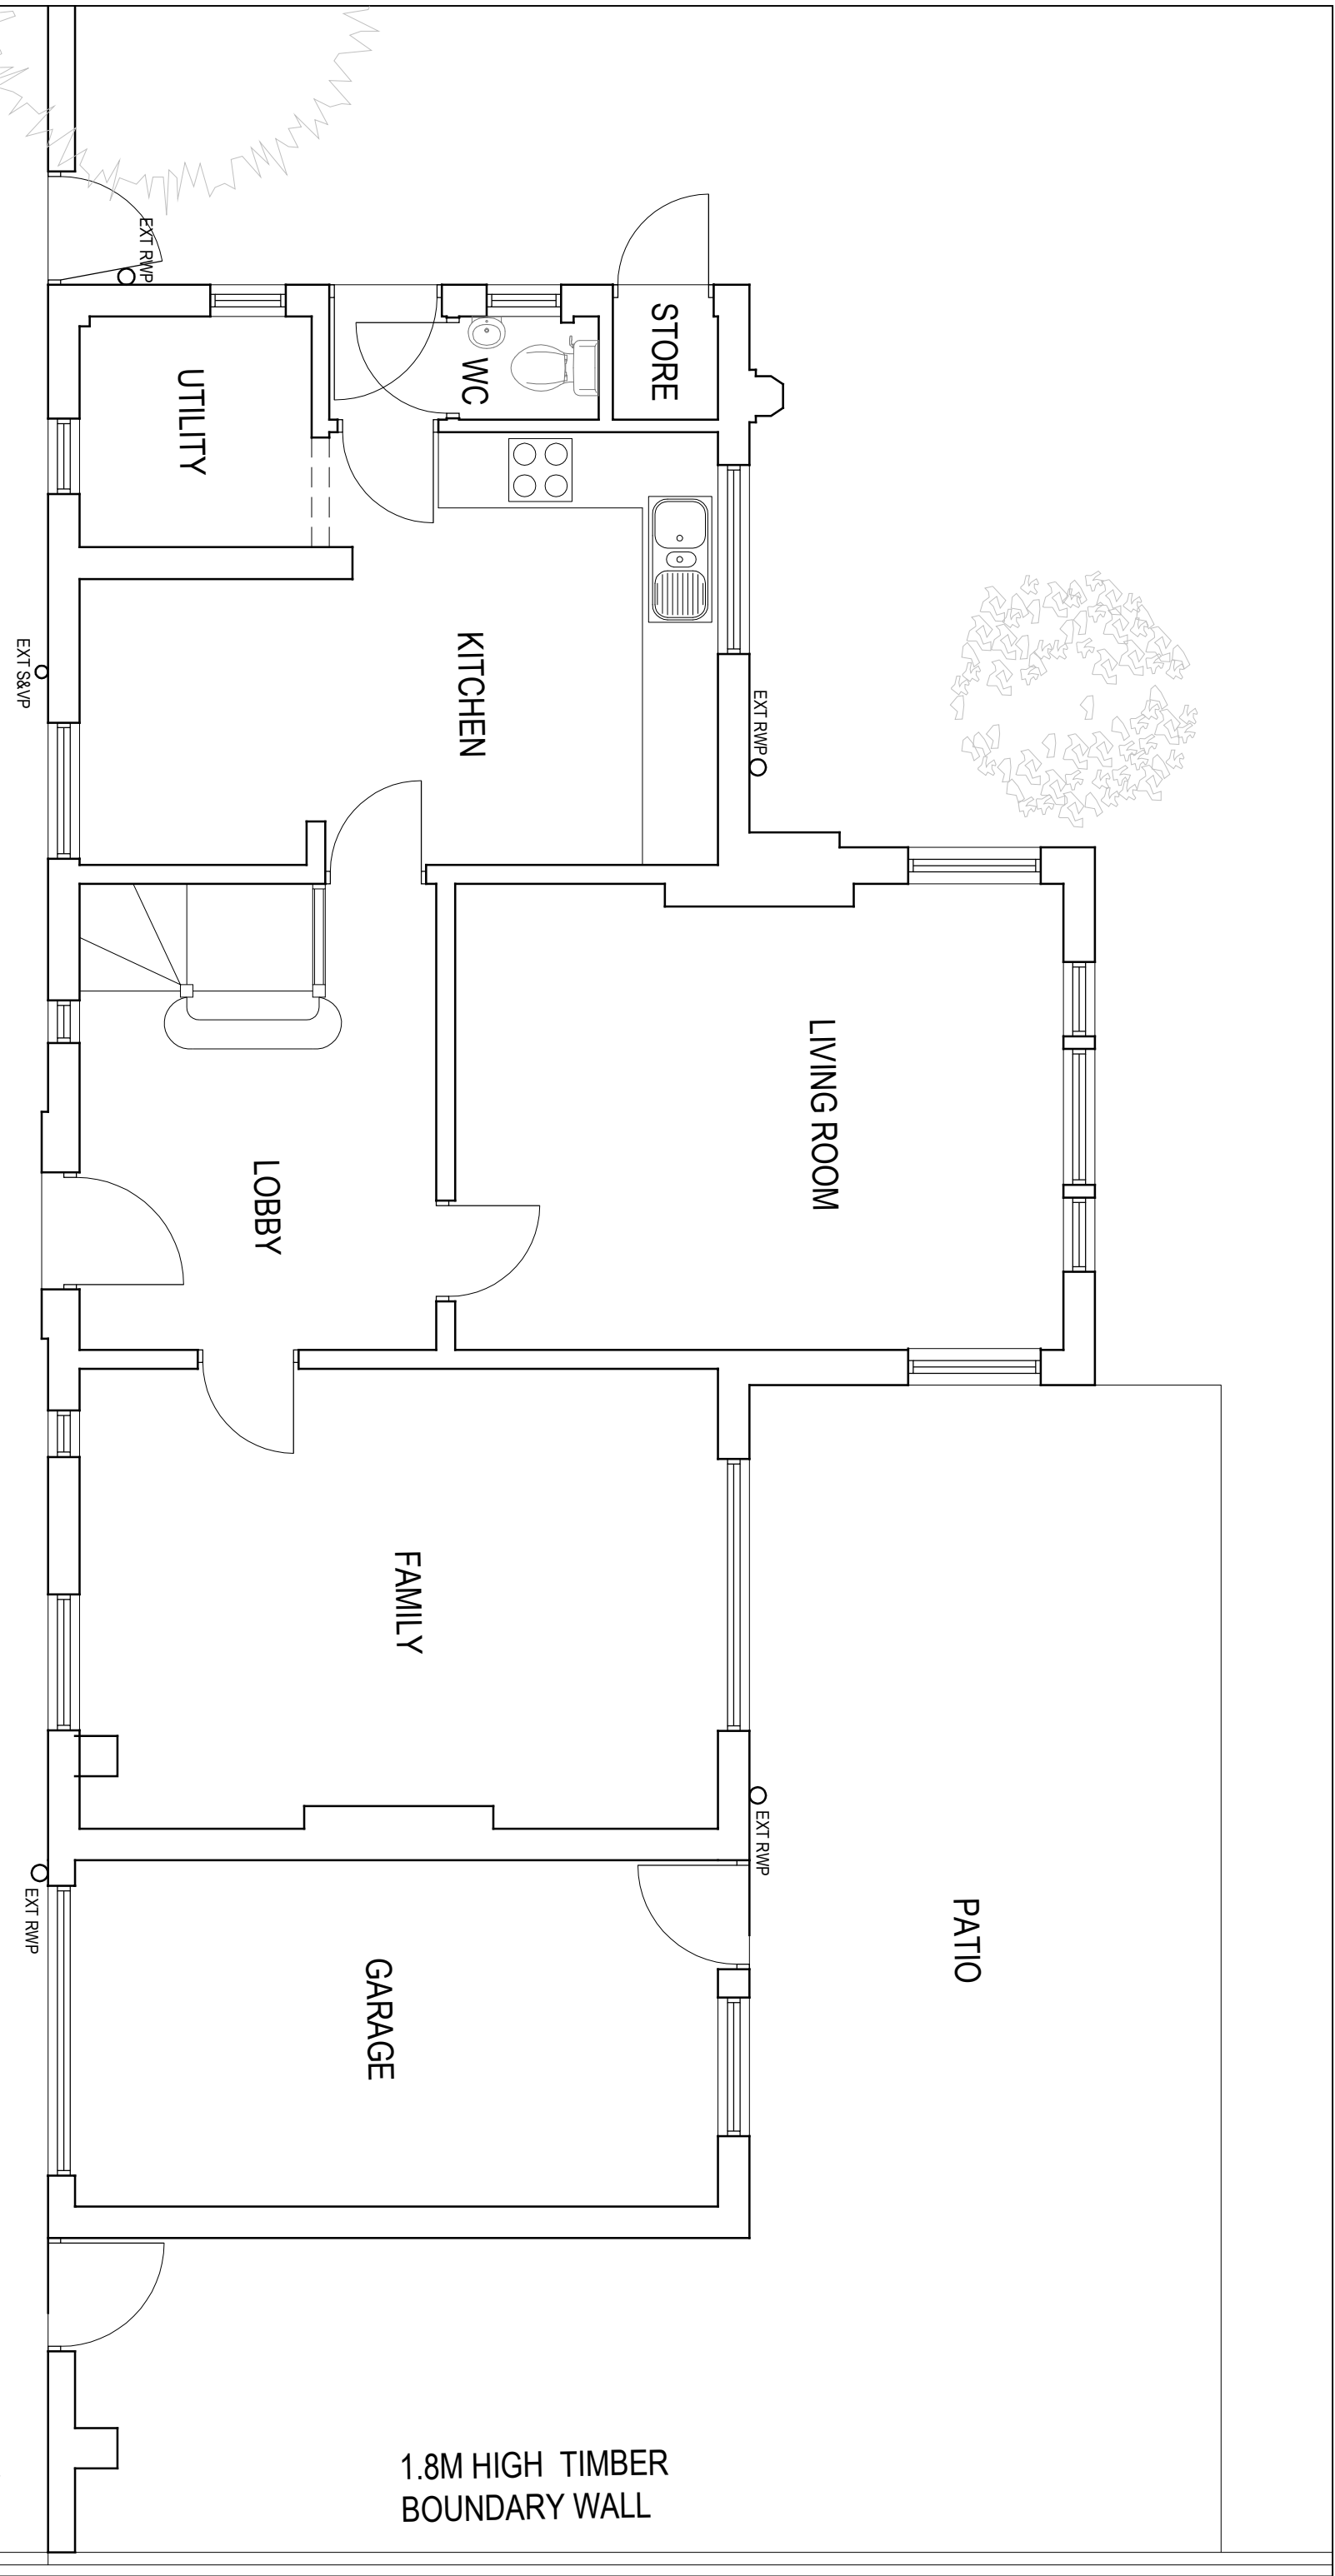

EXISTING GROUND FLOOR PLAN

NOTES

- The Copy right of this drawing is the property of CRAFTED SPACES ARCHITECTURE AND PLANNING LTD. and must not be copied otherwise reproduced without written consent.
- The contractor is responsible for checking dimensions, tolerances and references. Any discrepancy to be verified with the Architect before proceeding with the works.
- Figured dimensions to be worked to in all cases.

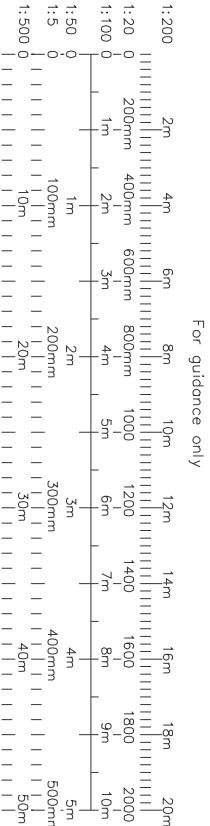



**CRAFTED SPACES**  
ARCHITECTURE + URBANISUM  
DESIGNING WITH SOCIAL, ECONOMICAL & ENVIRONMENTAL SUSTAINABILITY  
(Nº) 07973988297 (E)info@crafted-spaces.co.uk

|                       |     |                         |                                      |      |      |
|-----------------------|-----|-------------------------|--------------------------------------|------|------|
| client                |     |                         | project                              |      |      |
| MR SANJAY LAL         |     |                         | 5 MILTON ROAD,<br>ICKENHAM, UB10 8NQ |      |      |
| Drawing Status        |     |                         | drawing                              |      |      |
|                       |     |                         | EXISTING GROUND FLOOR PLAN           |      |      |
| date                  | rev | revision/author/checker | drawn                                | NP   | rev  |
| FOR PLANNING APPROVAL |     |                         | scale @ A3                           | 1:50 | date |
|                       |     |                         | 16/07/2026                           |      |      |