

The Proposed work will comply with Policy D12a of the London Plan

Note: This Drawing is for planning purpose and should not be used for construction.
All dimensions should be confirmed on site and any deviation should be reported back to designer.


Protected Escape route compliant with Building regulations Part B

Wall compliant with BR Part B (30min Fire compliant)

Interlinked Heat Detector

Interlinked Smoke Detector

30 Min Fire check door

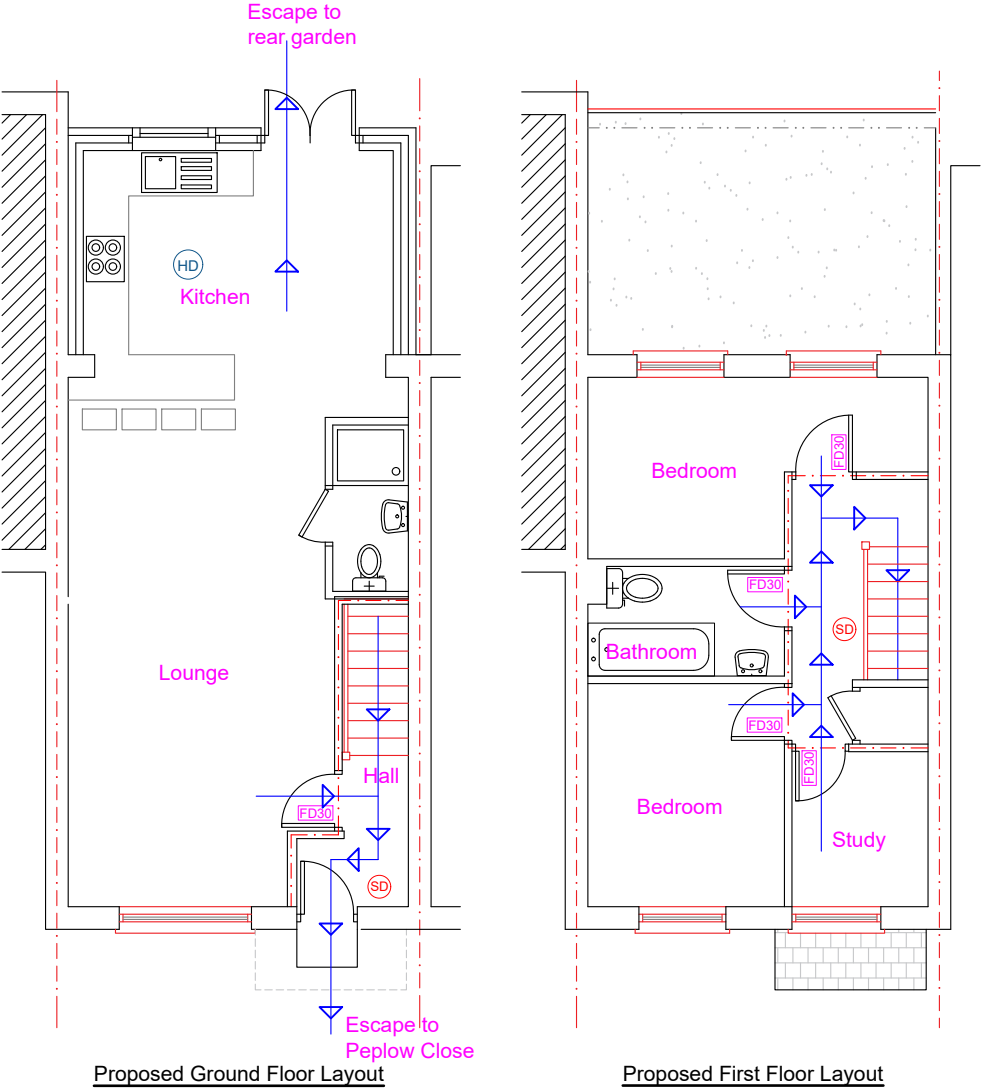

Proposed Development:
Single Storey Rear Extension


Site Address:
21 Peplow Close
West Drayton
UB7 7XN

Revisions:		
Rev	Date	Description
A	25/07/2026	

Drawing Description:
Proposed Fire Escape Plan

Drawing No:
ART/2026/RE21PC/FE

Scale: 1:100
Paper Size: A3
Sheet No: 5 of 6

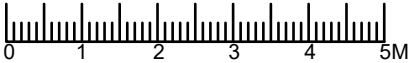

ART CONSULTANTS (UK) LTD
113 LONG LANE
STANWELL
TW19 7AL
M:07960071377
E: ARTCONSULTANTSUK@GMAIL.COM