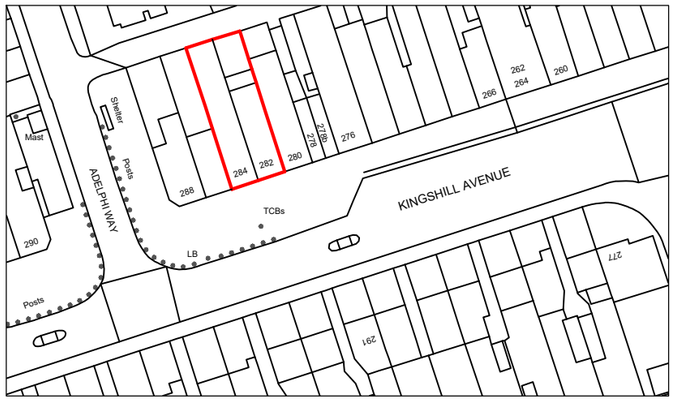

LOCATION PLAN

1 : 1250 SCALE

0m 10m 20m 30m 40m 50m 60m 70m 80m 90m

SCALE @ 1:1250

ON THE MAP BELOW GREEN IS PRIVATE LAND AND YELLOW IS ADOPTED HIGHWAY LAND

YELLOW IS ADOPTED HIGHWAY LAND

GREEN IS PRIVATE LAND

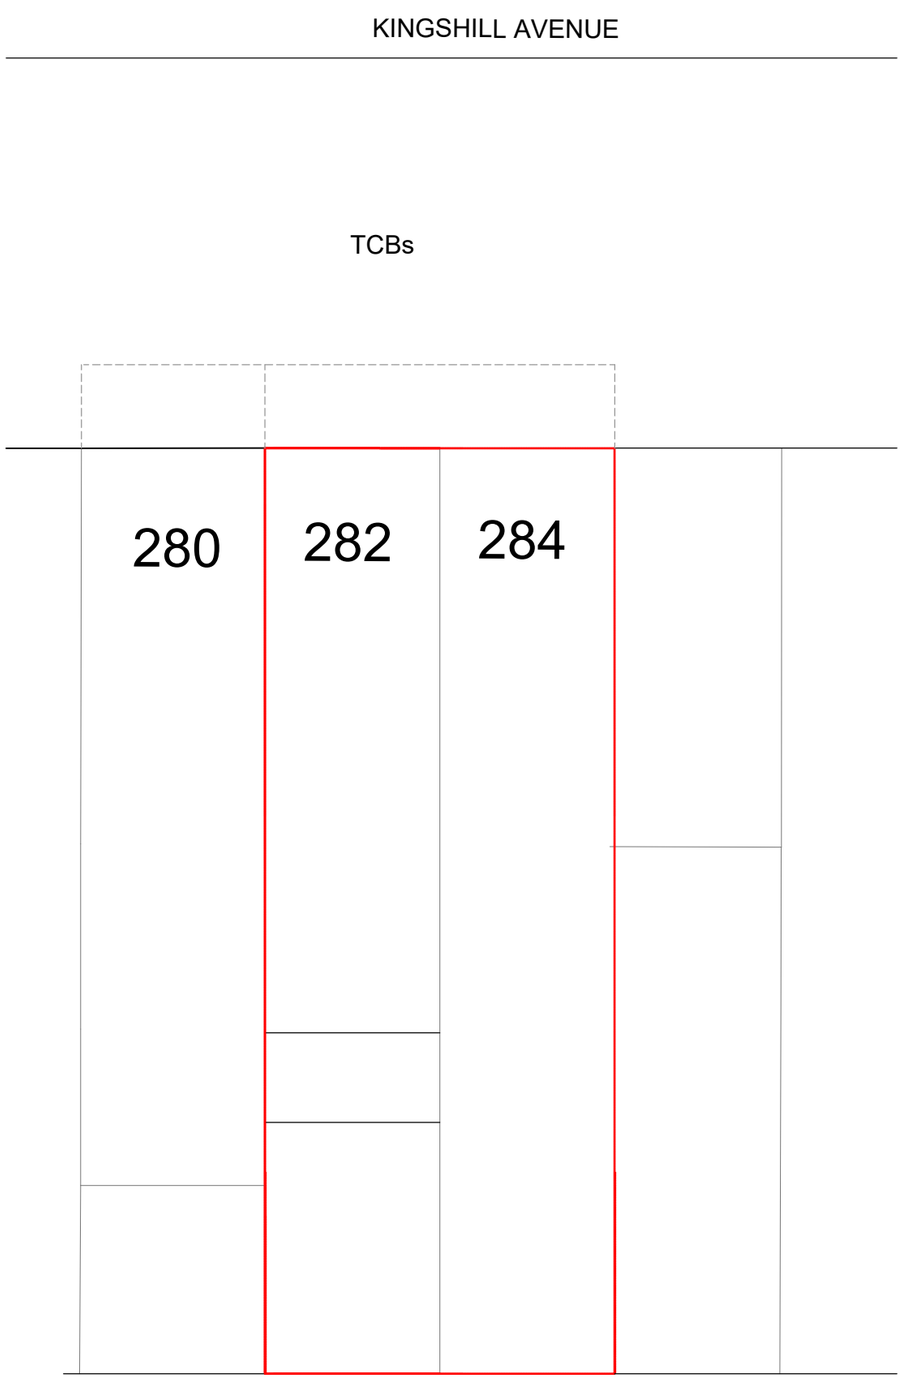

NO:282 - 284

EXISTING SITE PLAN

SCALE : 1:200

0m 5m 10m 15m 20m 25m

SCALE @ 1:200

NOTES :

Date	Revisions

Client SAFA Hayes Food Centre

Job Title

282 - 284 KINGSHILL AVRNUE
HAYES
UB4 8BY

Drawing Title

LOCATION AND SITE PLANS

Scale: 1 : 200 / 1250 (A3)

Date: APRIL 2026

Checked by: Drawn by:

Drg No. TP/750/01

Rev.