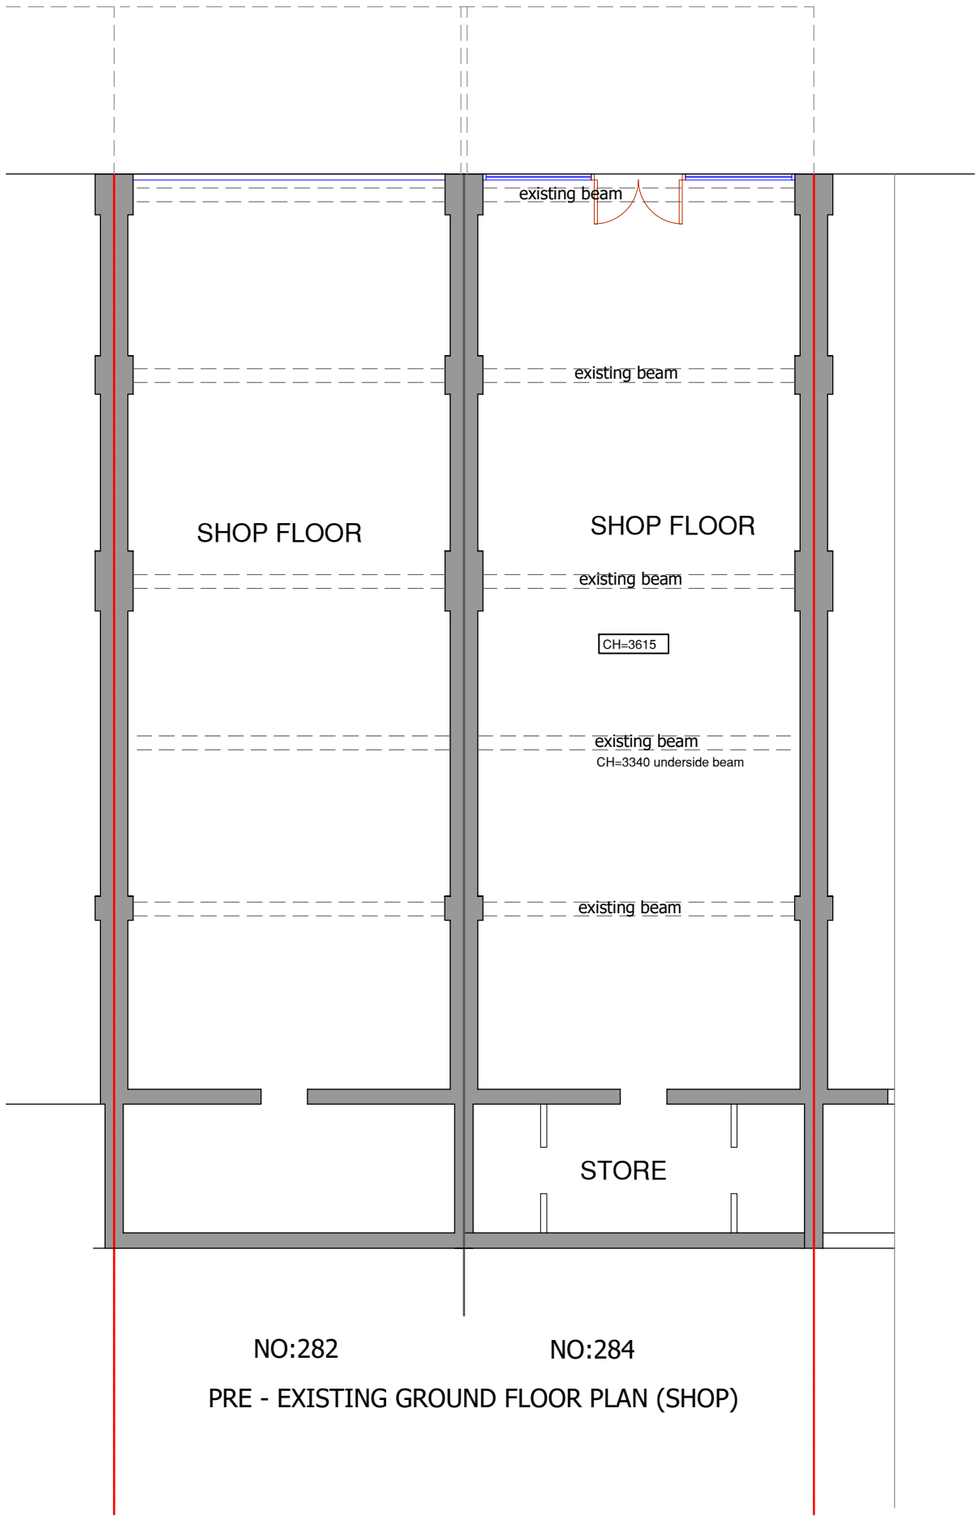

PRE - EXISTING GROUND FLOOR PLAN (SHOP)

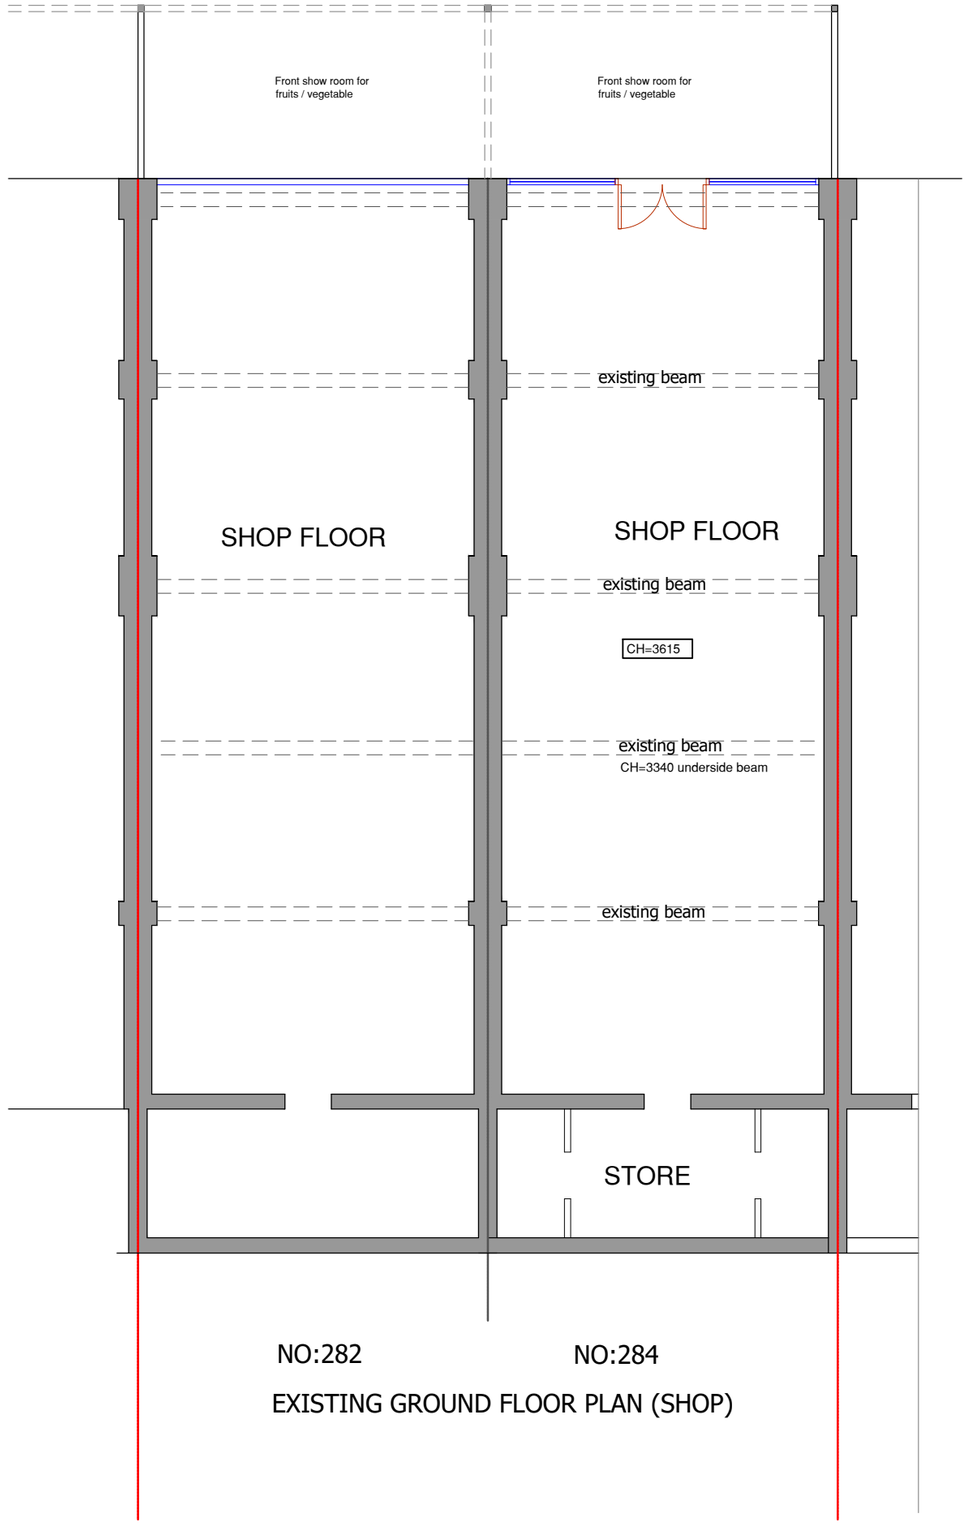

EXISTING GROUND FLOOR PLAN (SHOP)

0m 1m 2m 3m 4m 5m

SCALE @ 1:100

NOTES :

Date	Revisions

Client SAFA Hayes Food Centre

Job Title

282 - 284 KINGSHILL AVRNUE
HAYES
UB4 8BY

Drawing Title

EXISTING AND
PRE - EXISTING
FLOOR PLANS

Scale: 1 : 100 (A3)

Date: APRIL 2026

Checked by: Drawn by:

Drg No. TP/750/02

Rev.