PRE - EXISTING REAR ELEVATION




PRE - EXISTING SIDE ELEVATION




PRE - EXISTING SIDE ELEVATION

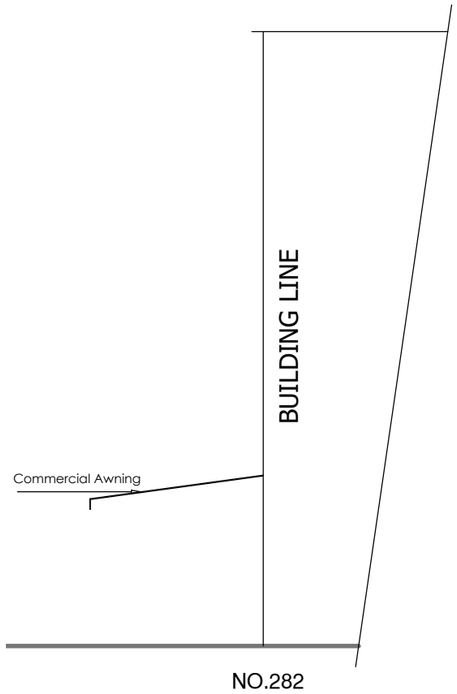


EXISTING REAR ELEVATION

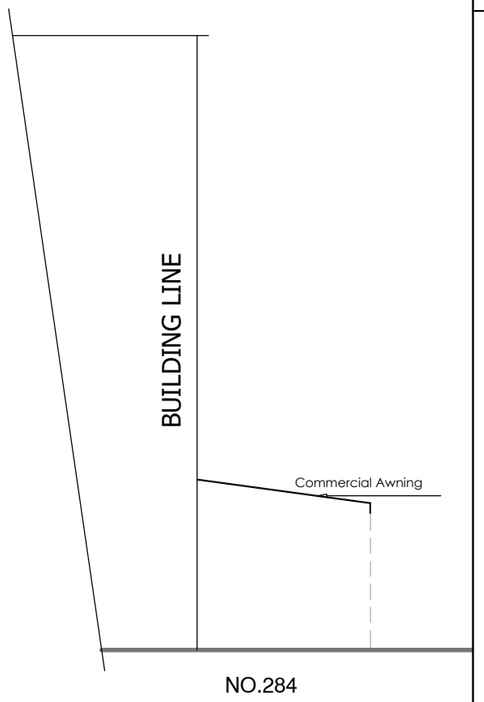


EXISTING SIDE ELEVATION

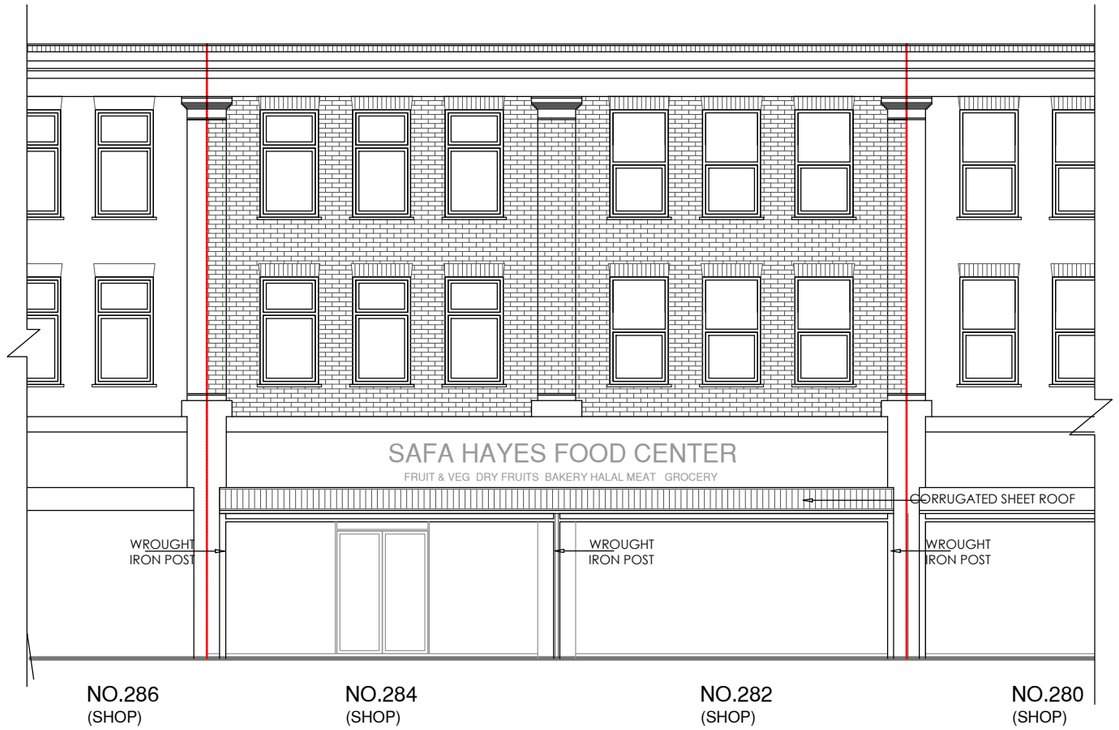


EXISTING SIDE ELEVATION

0m 1m 2m 3m 4m 5m

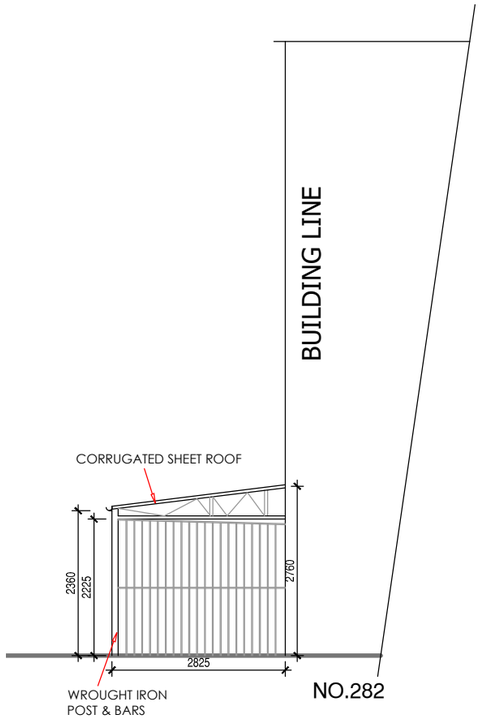SCALE @ 1:100

NOTES :
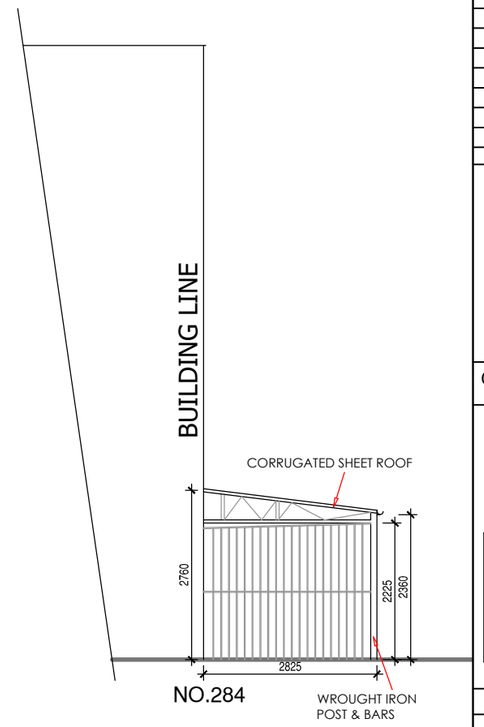
| Date | Revisions |
|---|---|

Client SAFA Hayes Food Centre

Job Title

282 - 284 KINGSHILL AVRNUE
HAYES
UB4 8BY

Drawing Title

PRE - EXISTING AND EXISTING ELEVATIONS

Scale: 1 : 100 ( A3 )

Date: APRIL 2026

Checked by: Drawn by:

Drg No. TP/750/03

Rev.