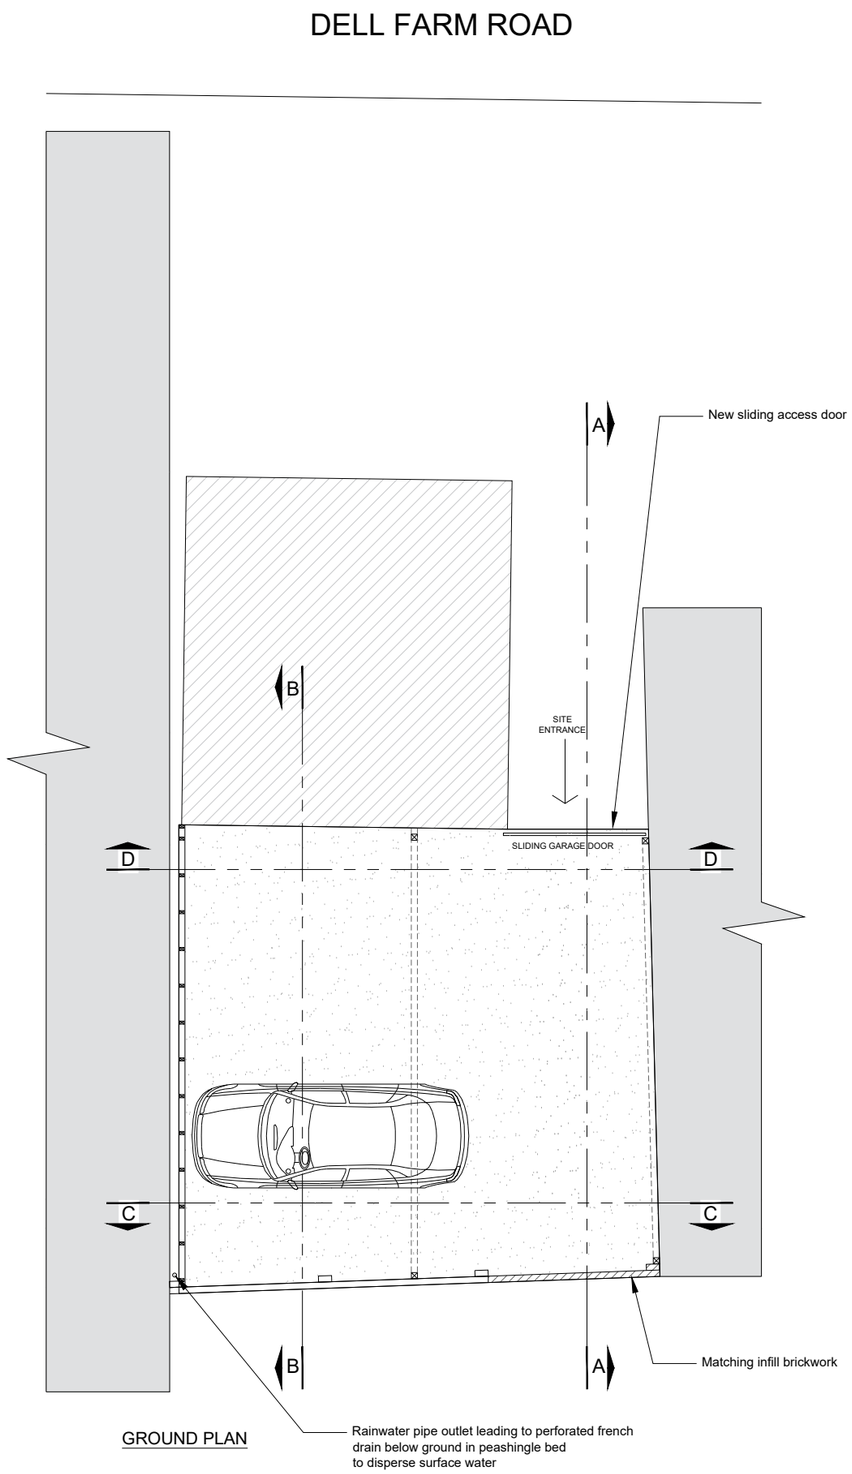

GROUND PLAN

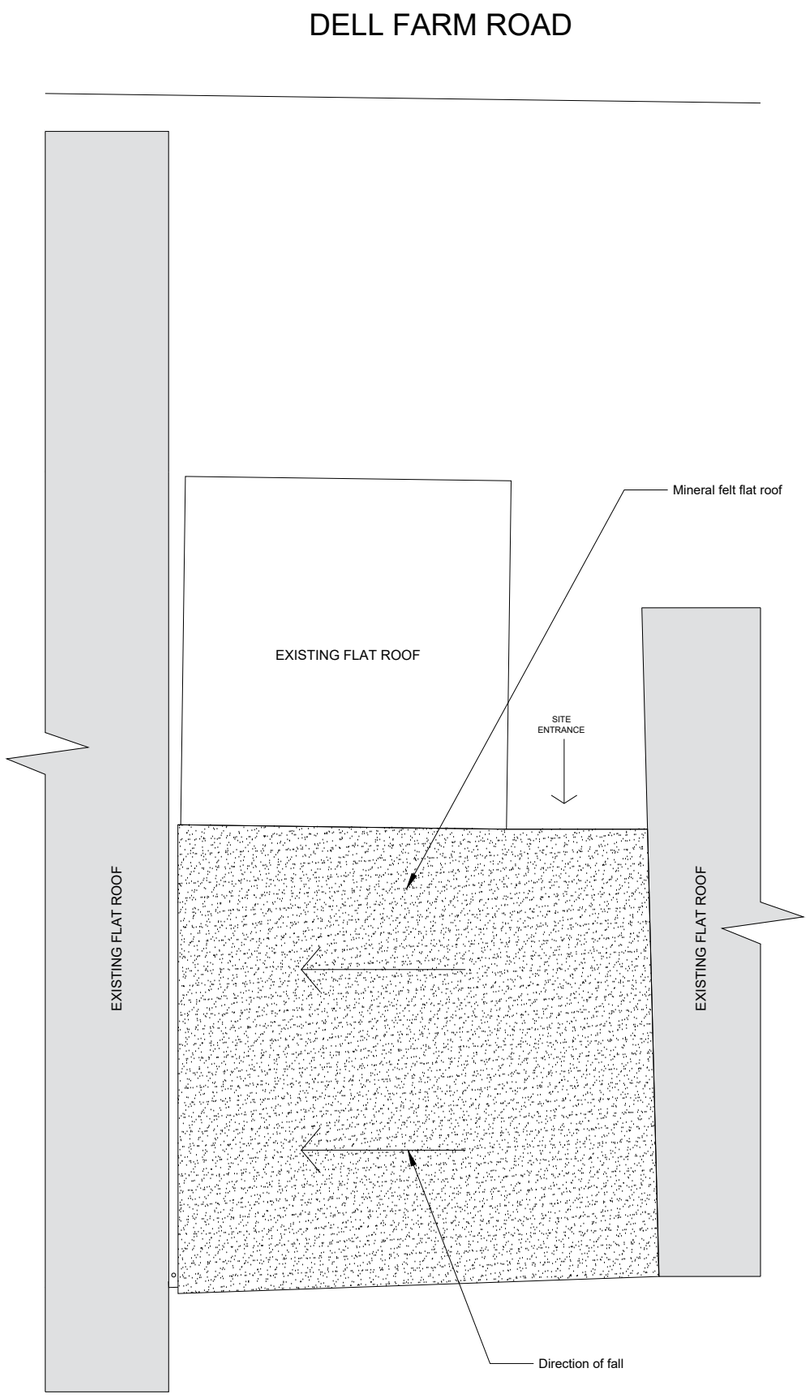

ROOF PLAN

PROPOSED PLANS

©DDPC Ltd.

METRES
0 1 2 3 4
SCALE BAR

PLEASE REFER TO OTHER DRAWINGS IN THE SERIES:

REVISIONS

ddpc
1 Ranworth Gardens, Potters Bar, Hertfordshire
(+44) 20 8446 3355
www.ddpc.co.uk | info@ddpc.co.uk
Company No. 8102726

Client	APR Cars Ltd
Job	Canopy Roof Installation
Location	Land off Dell Farm Rd Ruislip, Middlesex HA4 7TU
Drawing	Proposed Plans Ground and Roof
Date	23.03.26
Scale	1:50 @ A1, 1:100 @ A3
Drawn	—
Checked	—
Drawing No.	4242/02-1