
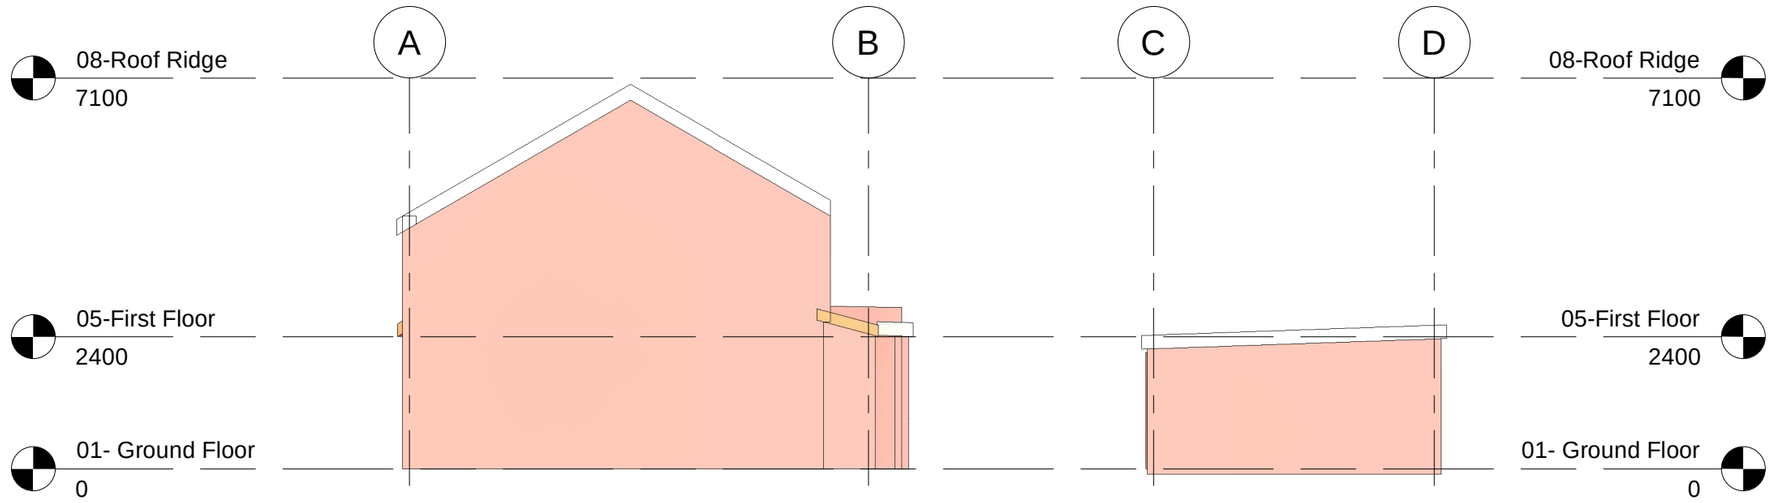


1 Existing West

1 : 100

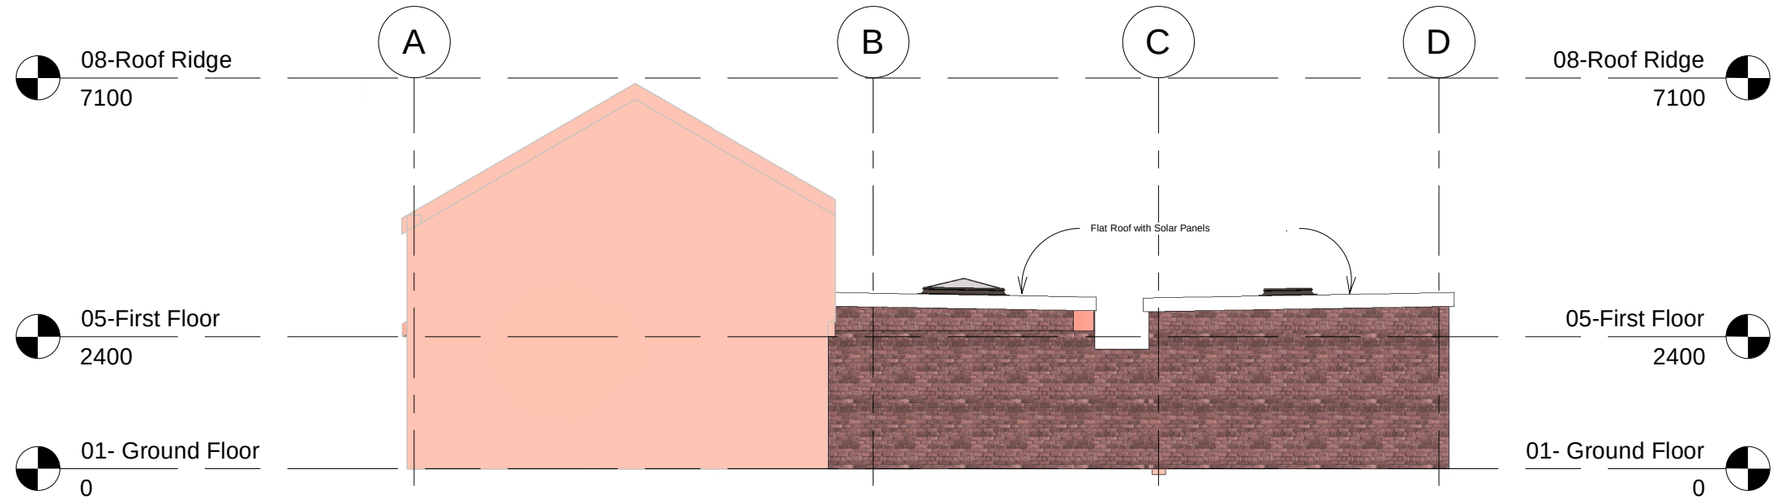

2 West

1 : 100

DINMACO (UK) LTD
25 MENDIP CRESCENT
BEDFORD
WWW.DINMACO.COM
075 6808 4328
079 0103 7856

SUITABILITY DESCRIPTION: PLANNING PERMISSION

No.	Description	Date

PROJECT

Proposed Extension and Garage Conversion

SHEET

005: Existing and Proposed West Elevation

CLIENT Artan Hasa

Date APRIL 2026

Drawn by KO

Checked by KO

PROJECT ADDRESS

14 Falling Lane; West Drayton-UB7 8AD

Project number 26041

Scale (@ A3) 1 : 100

DRAWING NUMBER 005

REV 0