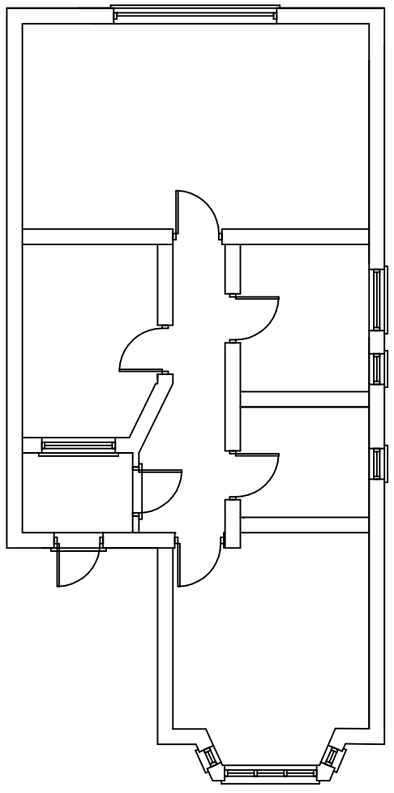

Existing Ground Floor
Scale 1:100

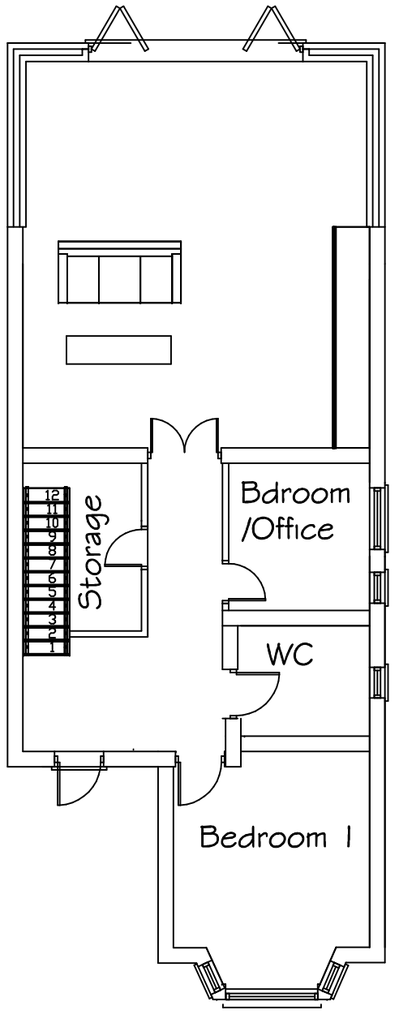

Proposed Ground Floor Plan
Scale 1:100

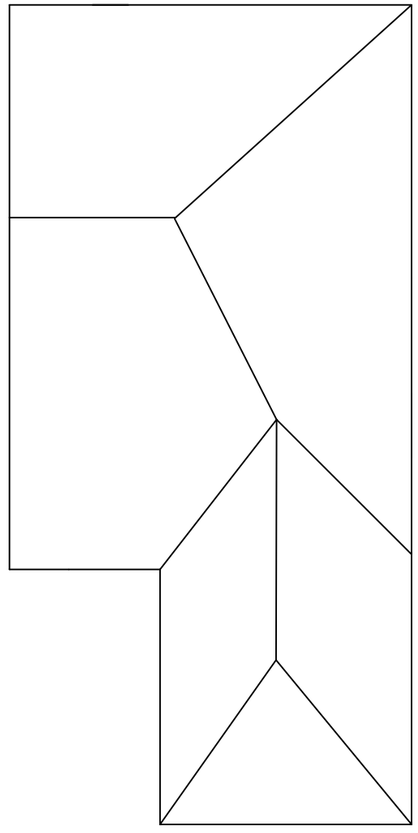

Existing Roof Plan
Scale 1:100

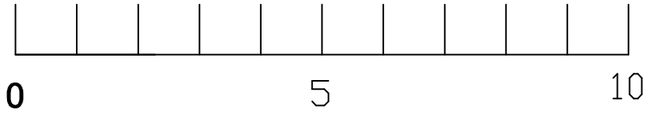

ISMAT ARCHITECTURE
Ismat.architecture@gmail.com
Contact : 07407104269

Job **18 Diamond Road South Ruislip HA4 0PG**			Date Revisions 05/08/2026 A
Client **Miss Suhaila Ismat**			
Drawing **Existing & Proposed Ground Floor Plans and Existging Roof Plan**			
Date **June 2026**	Scale **As Shown**	Dwg. No. **18/20/02**	