


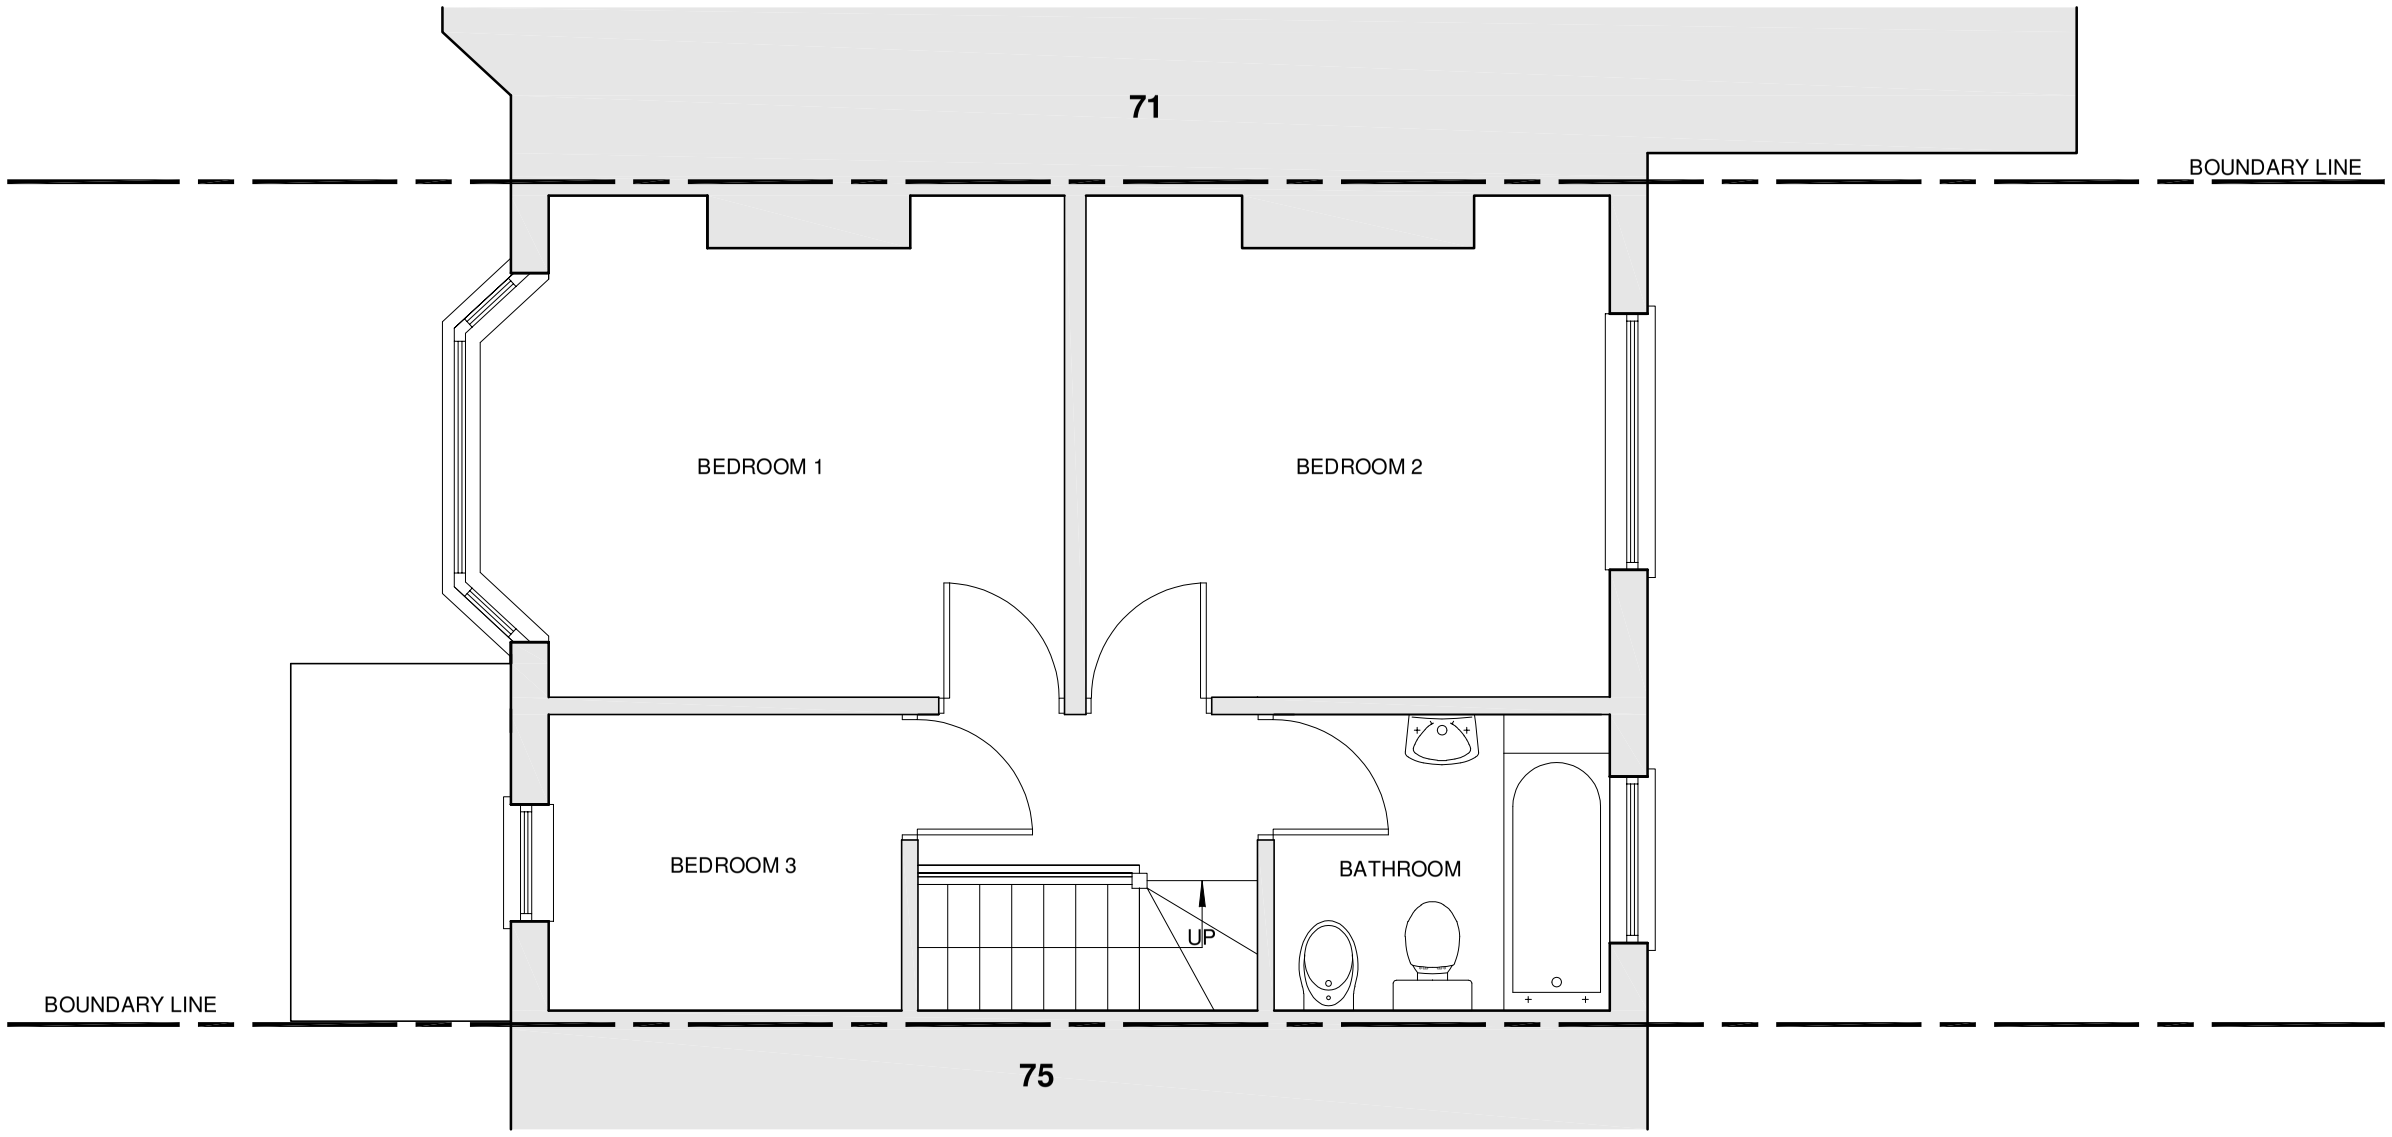


| AMENDMENTS | DATE | REV. |
|---|---|---|

Dimensions, areas and levels where given are only approximate and subject to site survey.
All dimensions are to be checked on site. Figured dimensions only are to be taken from this drawing.
This drawing is to be read in conjunction with all relevant consultants and/or specialists drawings/documents and any discrepancies or variations are to be notified to the architect before the affected work commences. This drawing is copyright and remains the property of the Architects.

bernard murray design
chartered architect
WWW.BMURRAYDESIGN.CO.UK
78 BRIDGE ROAD, UXBRIDGE, MIDDLESEX UB82QW
TEL: 07958 471714 EMAIL: BMURRAYDESIGN@YAHOO.CO.UK

**PROJECT**
73 WOODCROFT CRESCENT
UXBRIDGE
UB10 9JD

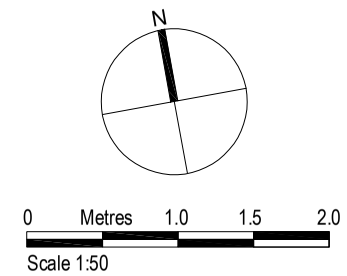**CLIENT**
THADDEUS PIERRE

**DRAWING**
EXISTING FIRST FLOOR PLAN

| SCALE | 1:50 @ A3 | DRAWING NUMBER | REV. |
|---|---|---|---|
| DATE | JUN 2026 | 1265-3 | |
| DRAWN | BM | | |