


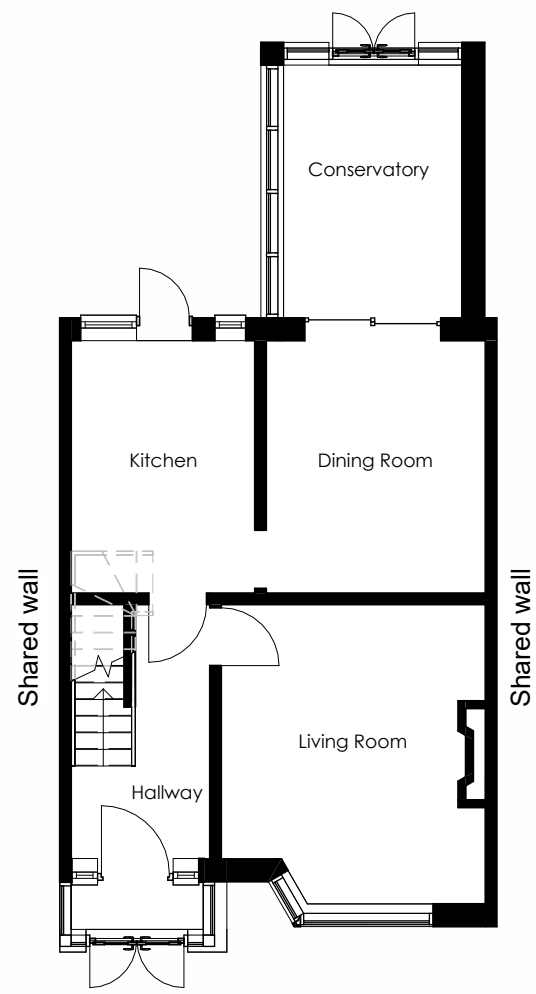


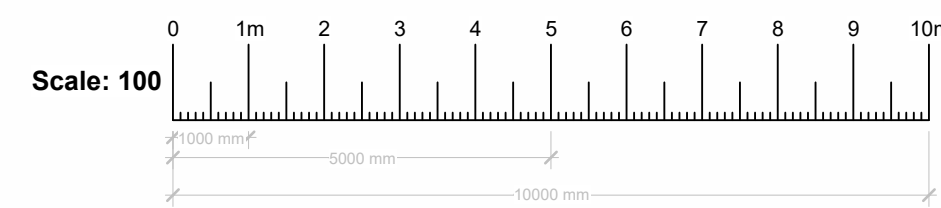

Ground Floor Level
1 : 100

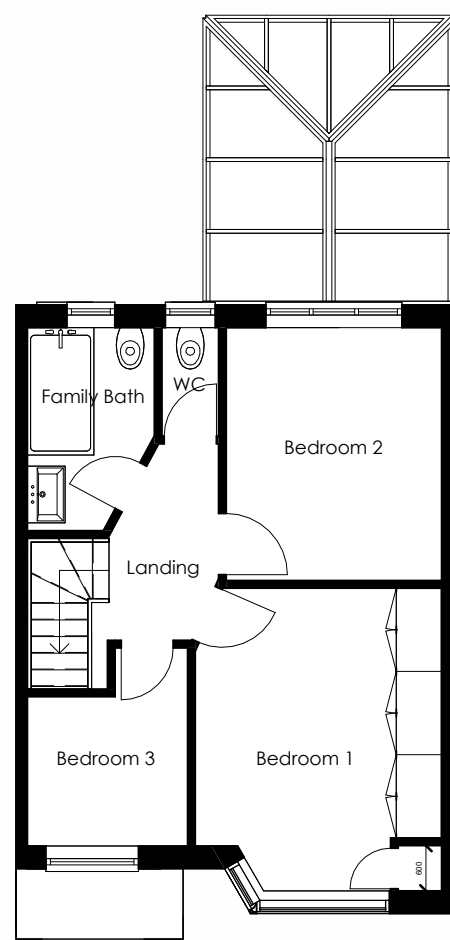



First Floor Level
1 : 100

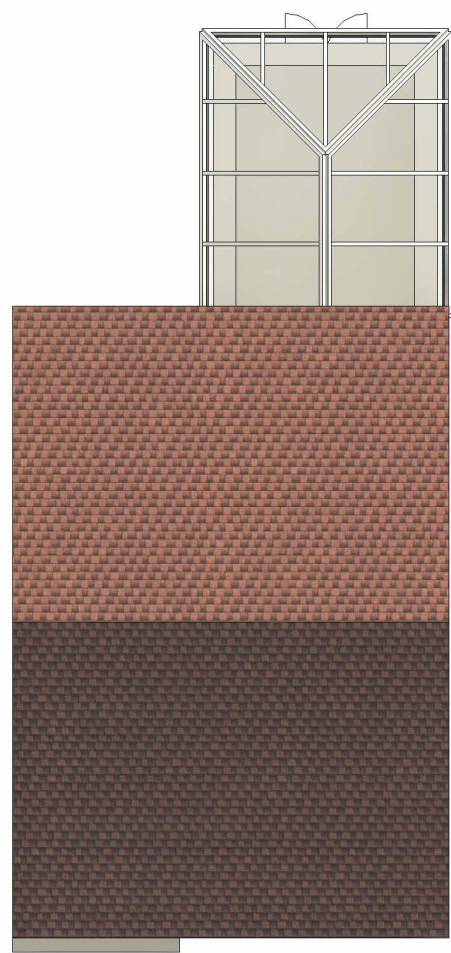

Roof Level
1 : 100




Location Plan
1 : 1250

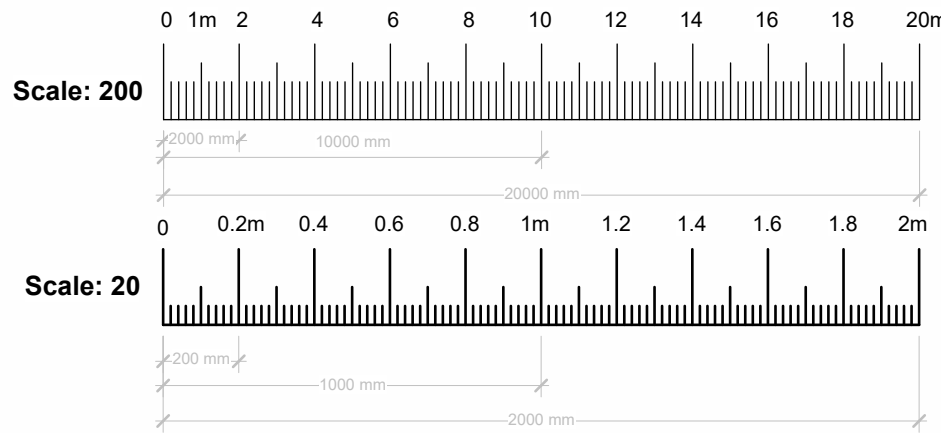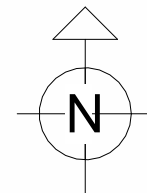


Site Plan
1 : 500




Existing Front Elevation
1 : 100

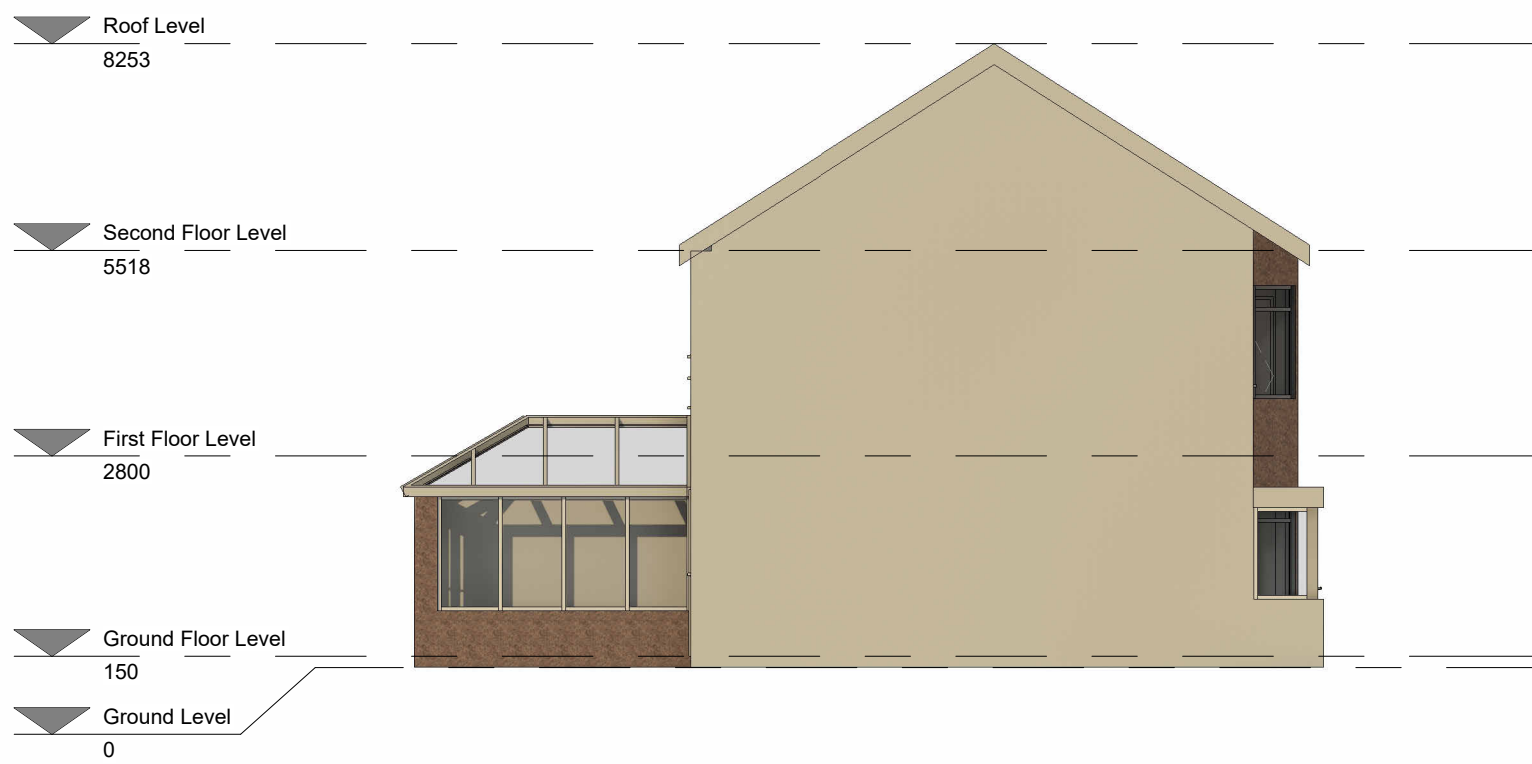


Existing Side Elevation 1
1 : 100

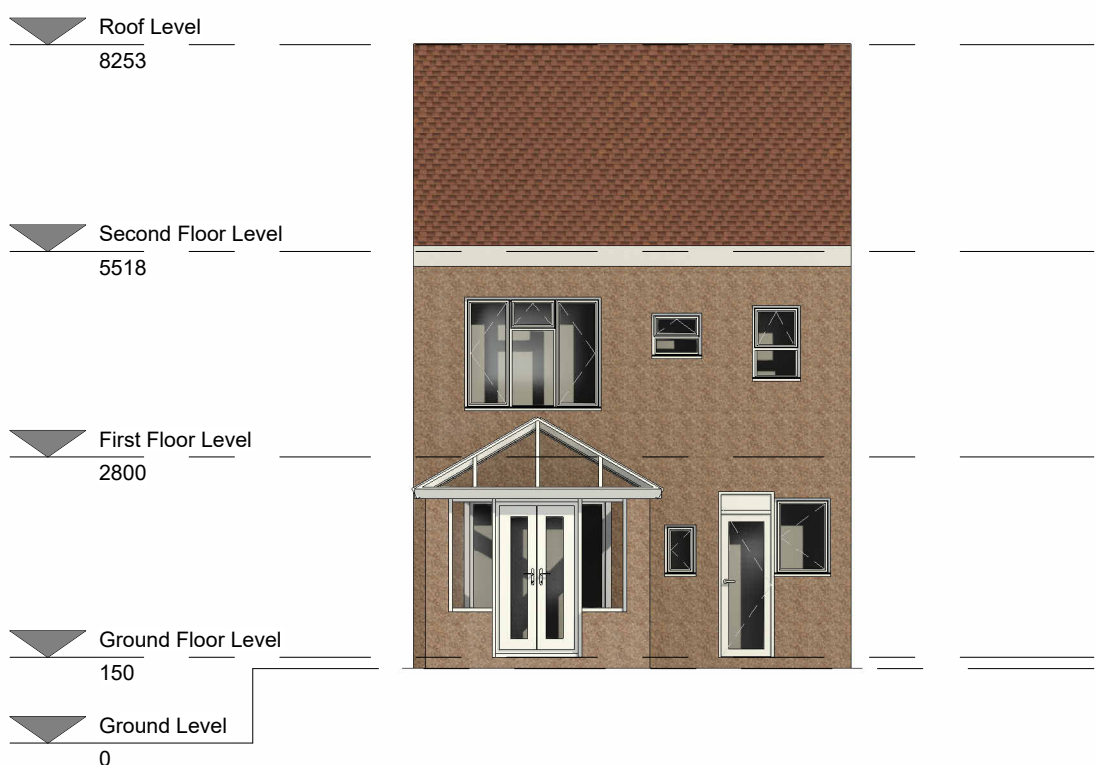


Existing Rear elevation
1 : 100

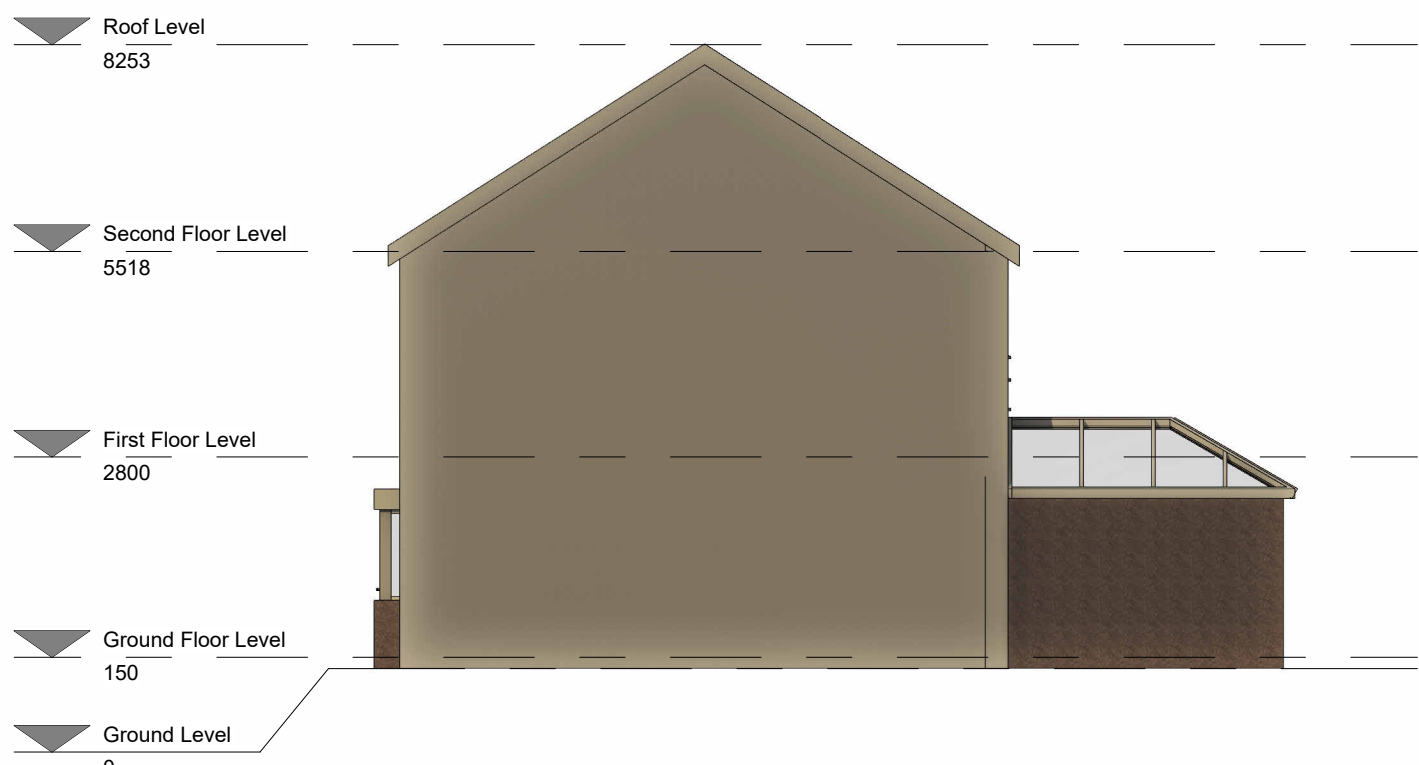

Existing Side Elevation 2
1 : 100

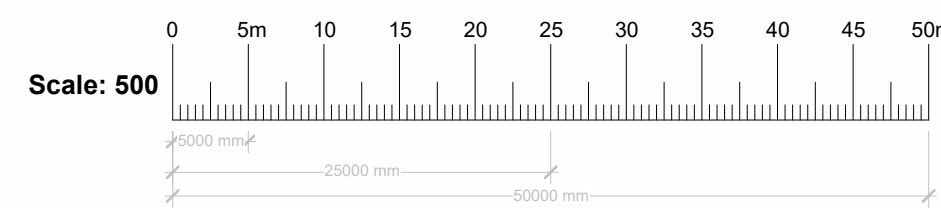

Existing Front 3D

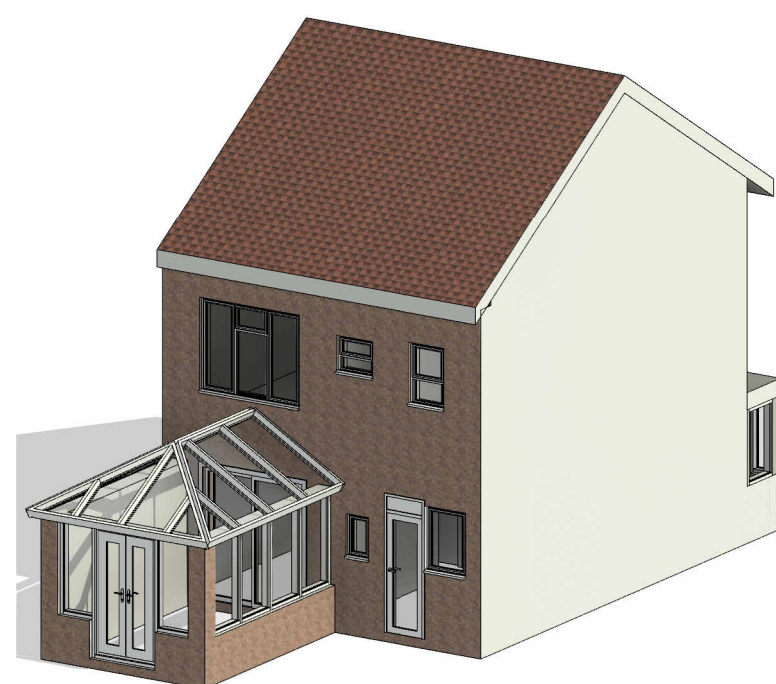

Existing Rear 3D

