


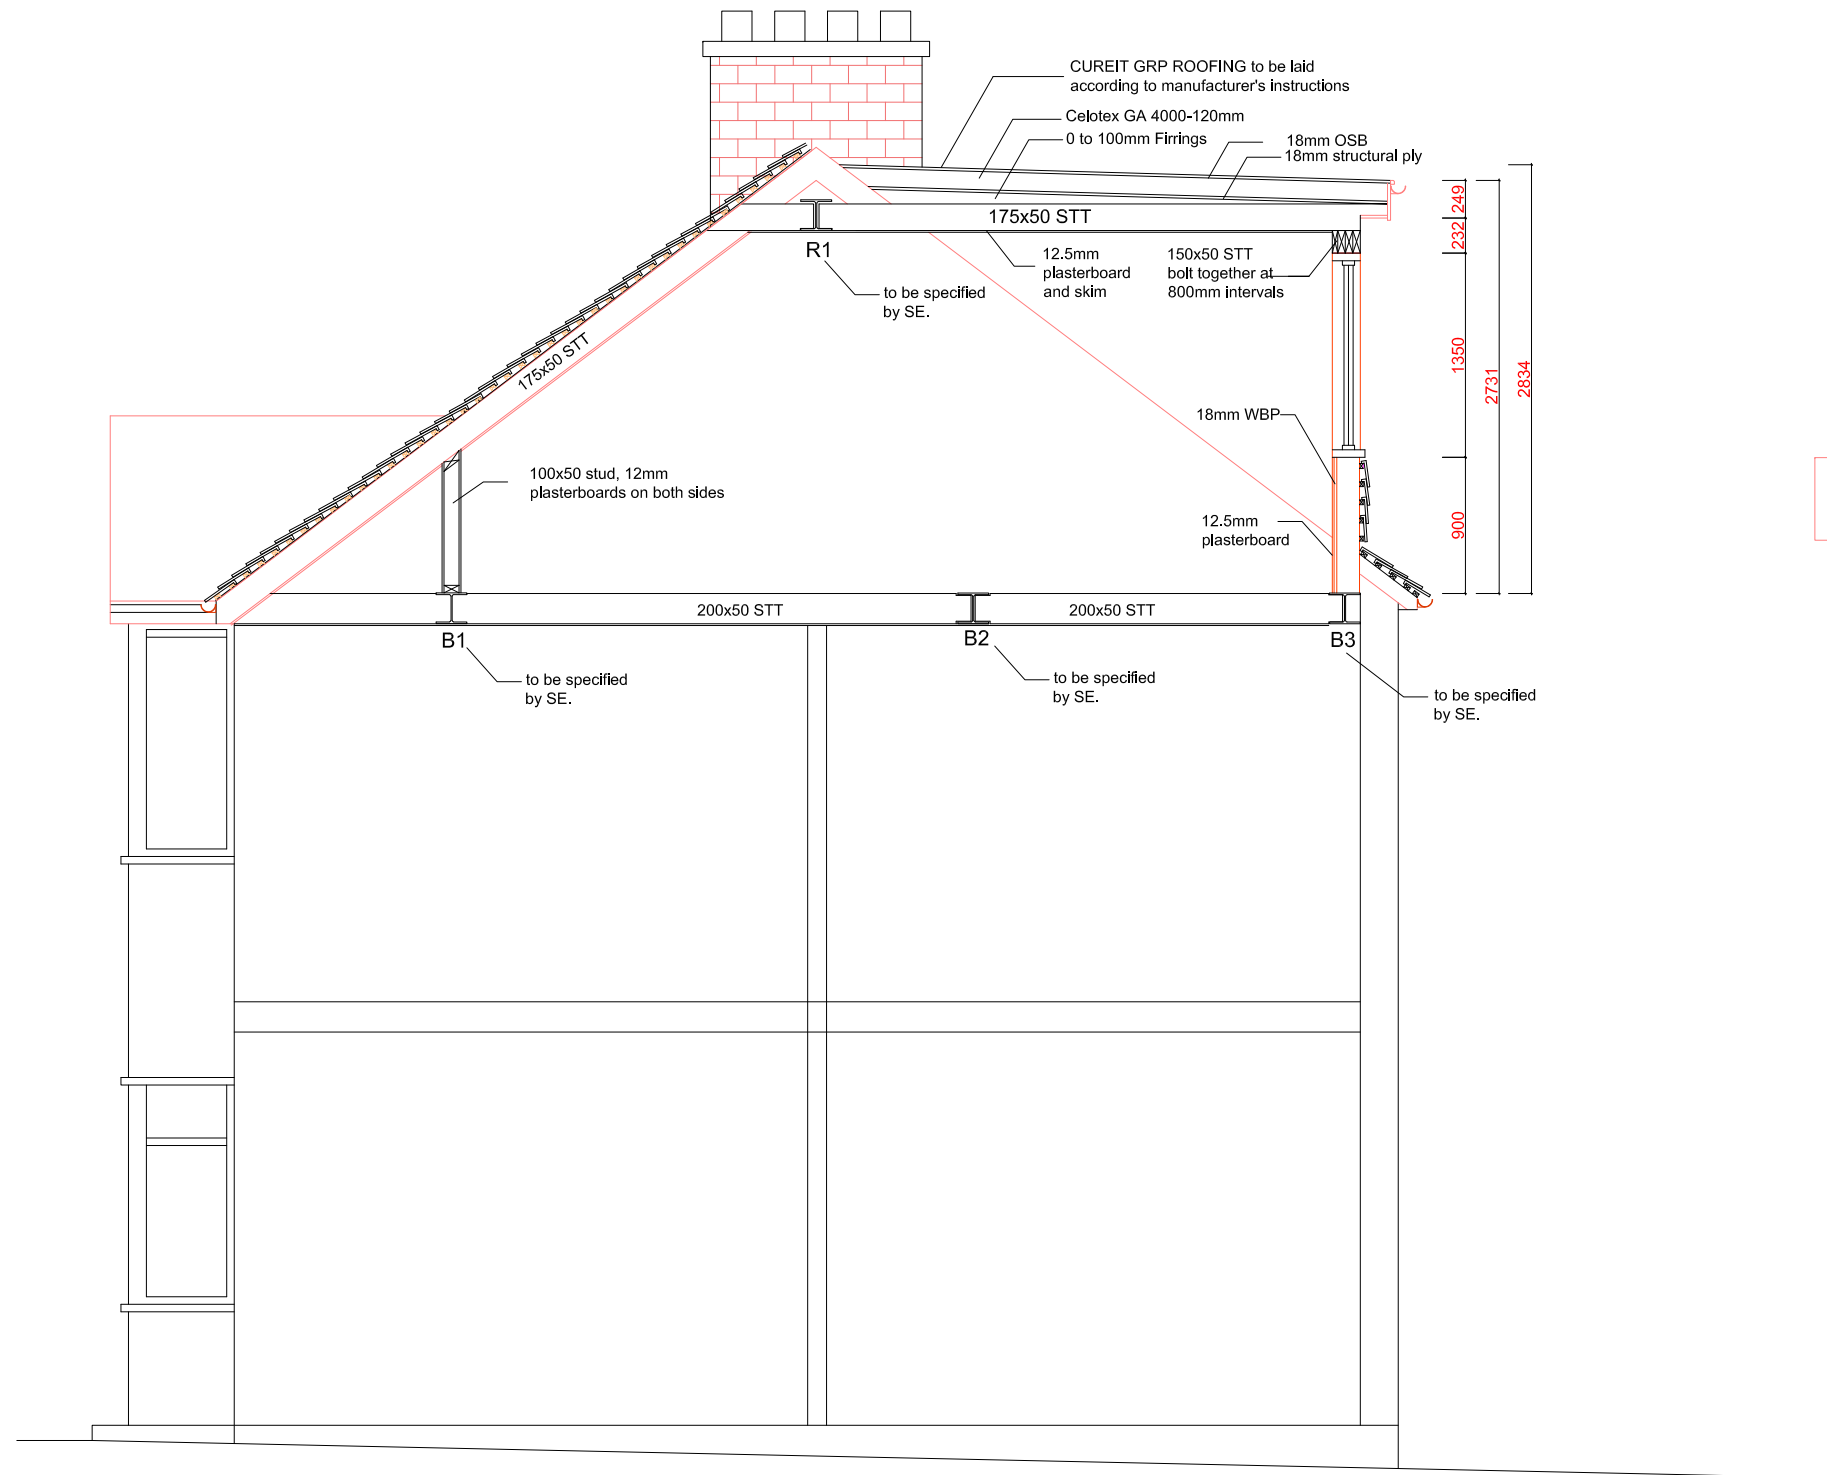

ADDED VOLUME
4.37x 5.36 = 23.42m3

SECTION AA



Pardis Design & Construction 22 Oakfield Gdns, Greenford Middlesex UB6 8SD Tel: 07956990081 email: pardis@aol.com		
Address: 5 LANCASTER ROAD UXBRIDGE UB8 1AW		
Drawing: SECTION AA		
Date: 25/09/2026	Scale: 1:50	A3
JOB No. 29	Drawing No. LAN.P.15	Rev.