


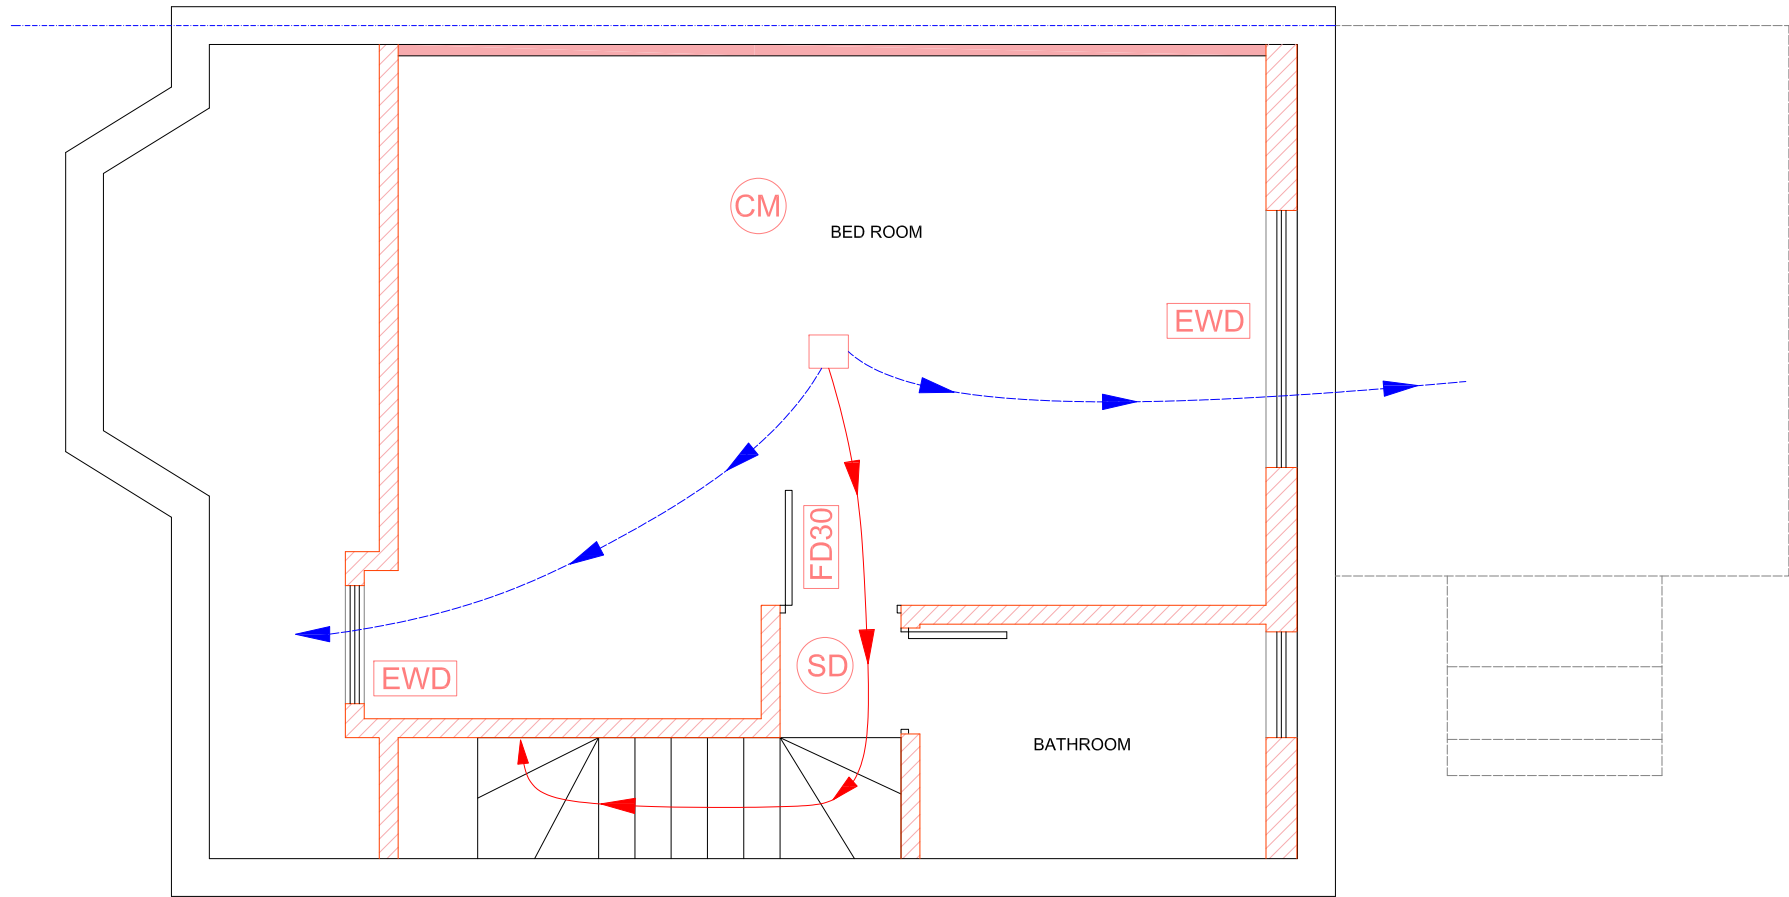

FIRE ESCAPE ROUTS

| KEY | DESCRIPTION                                   |
|-----|-----------------------------------------------|
|     | PRIMARY ROUT                                  |
|     | SECONDARY ROUT                                |
|     | MAINS OPERATED SMOKE ALARM TO BS 544-2 (2005) |
|     | HEAT DETECTOR TO BS 52662-2 (2005)            |
|     | EGRESS WINDOW OR DOOR                         |
|     | 30 MINUTES FIRE DOOR                          |
|     | EMERGENCY LIGHT TO BS 5266-1                  |
|     | CARBON MONOXIDE DETECTOR                      |
|     | ASSEMBLY POINT                                |

Pardis Design & Construction

22 Oakfield Gdns, Greenford Middlesex UB6 8SD  
Tel: 07956990081 email: pardis@aol.com

Address: 5 LANCASTER ROAD UXBRIDGE UB8 1AW

Drawing: FIRE PROTECTION MEASURES

|            |                      |        |         |
|------------|----------------------|--------|---------|
| Date:      | 25/09/2026           | Scale: | 1:50 A3 |
| JOB No. 29 | Drawing No. LAN.P.16 | Rev.   |         |