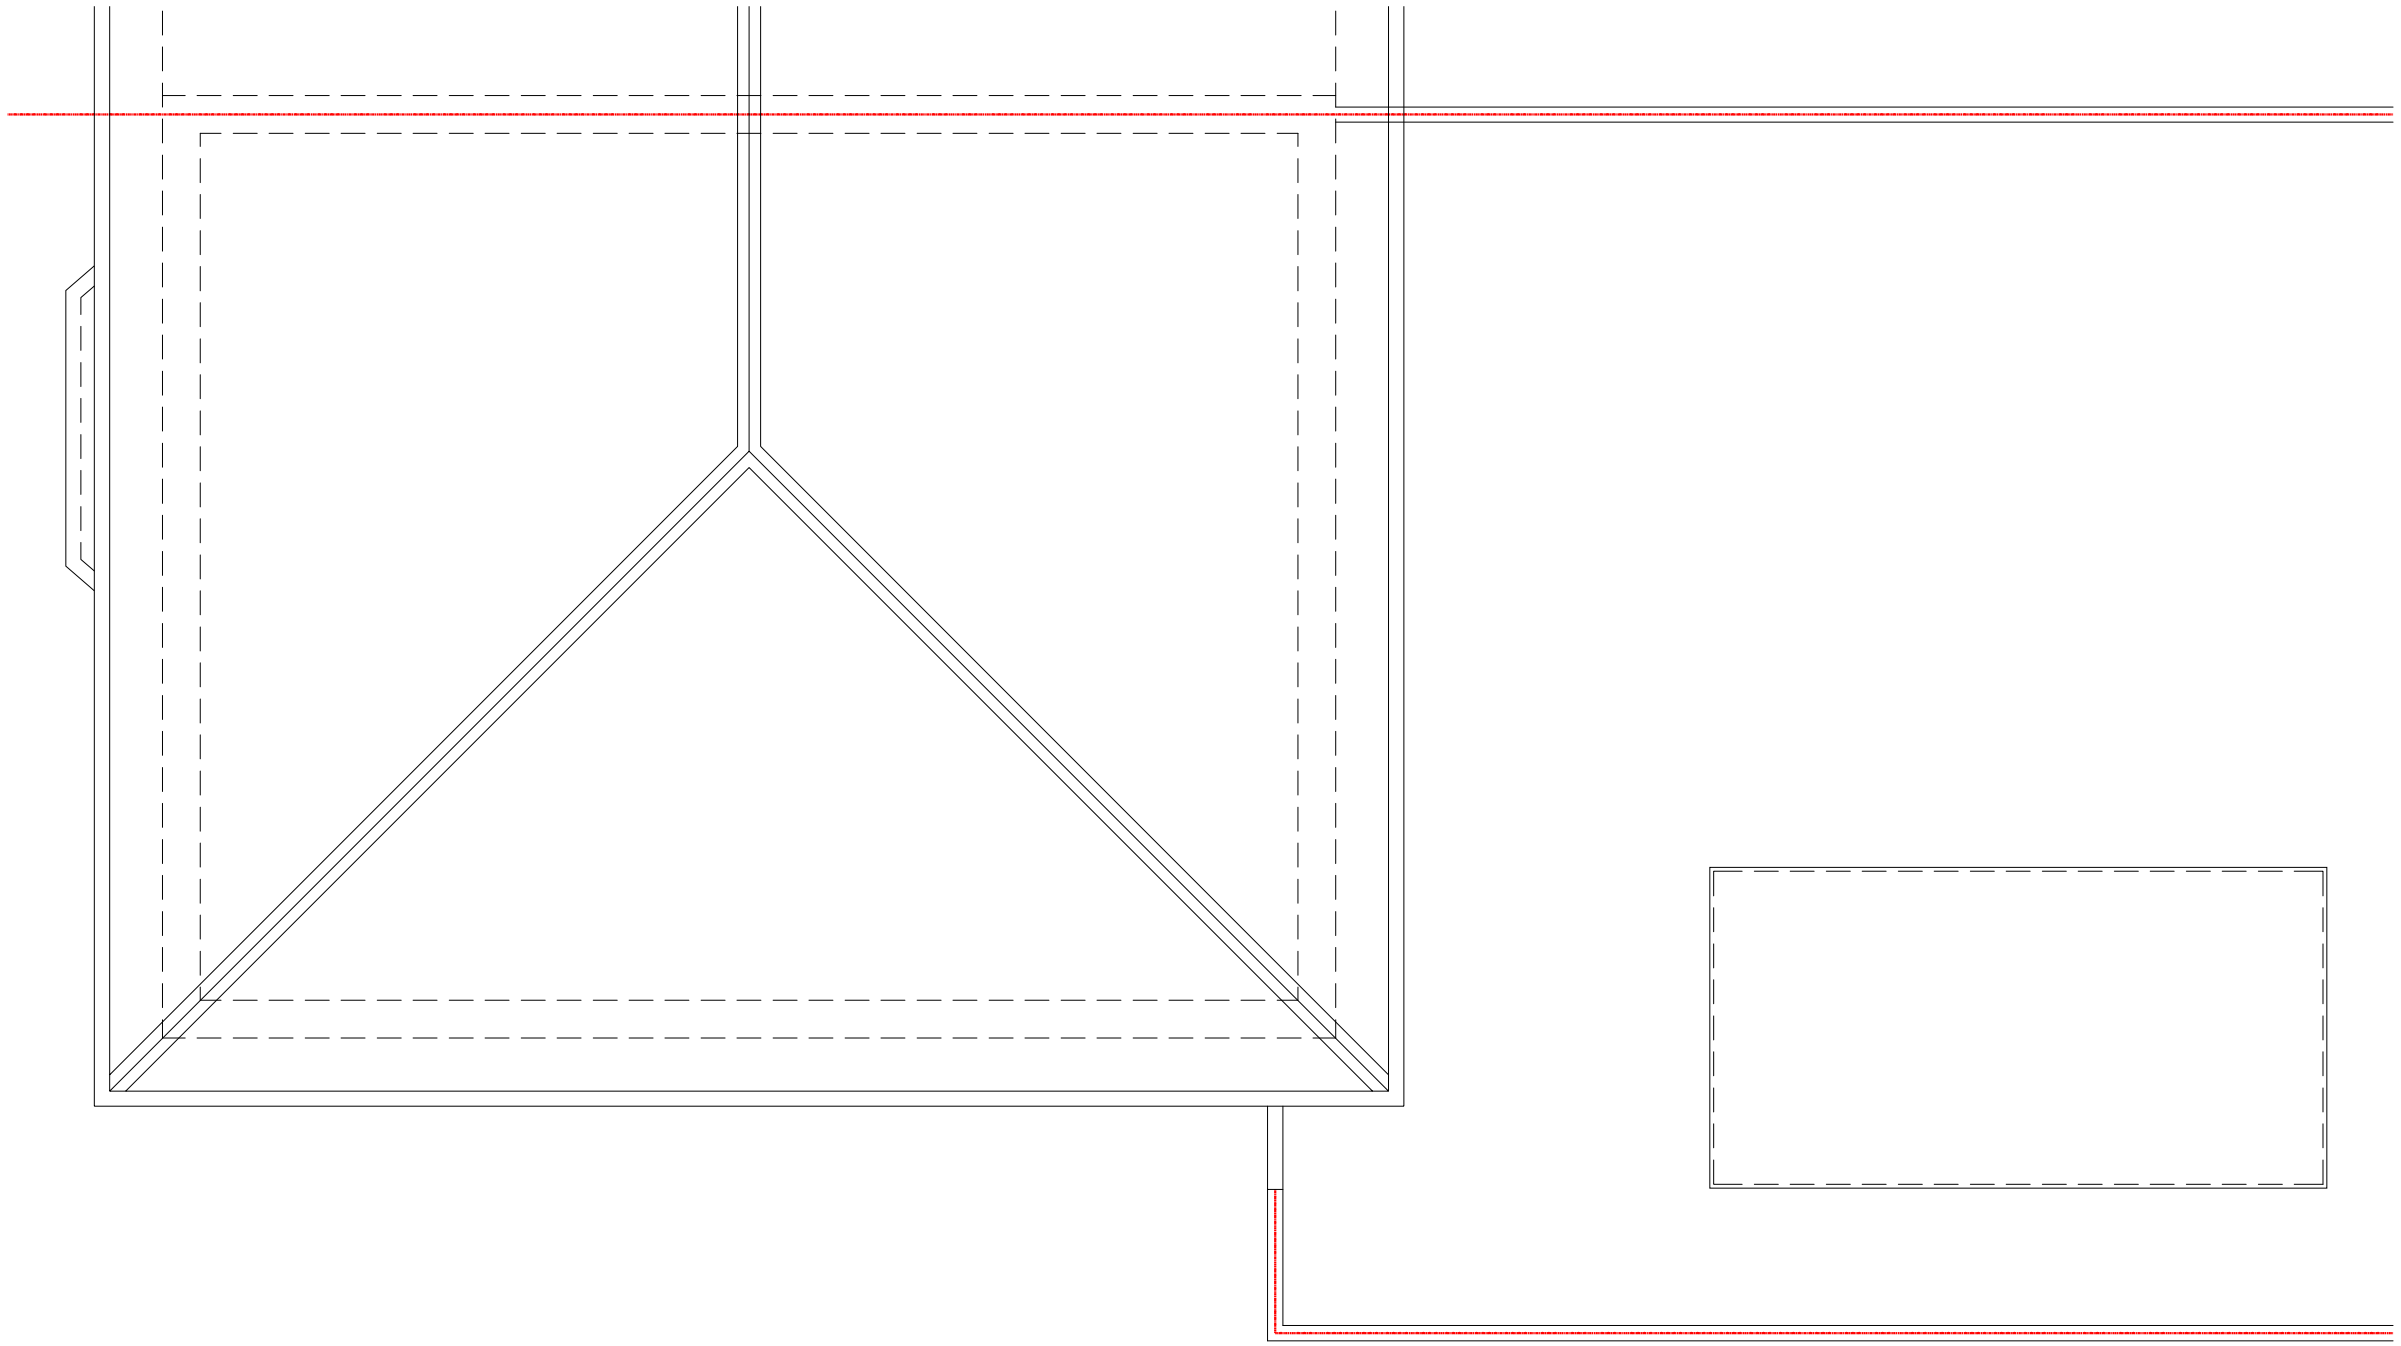

EXISTING ROOF PLAN

NOTES

- The Copy right of this drawing is the property of CRAFTED SPACES ARCHITECTURE AND PLANNING LTD. and must not be copied otherwise reproduced without written consent.
- The contractor is responsible for checking dimensions, tolerances and references. Any discrepancy to be verified with the Architect before proceeding with the works.
- Figured dimensions to be worked to in all cases.

© CRAFTED SPACES ARCHITECTURE AND PLANNING LTD

For guidance only

1:200 2m 4m 6m 8m 10m 12m 14m 16m 18m 20m

1:20 0 200mm 400mm 600mm 800mm 1000 1200 1400 1600 1800 2000

1:100 0 1m 2m 3m 4m 5m 6m 7m 8m 9m 10m

1:50 0 1m 2m 3m 4m 5m

1:5 0 100mm 200mm 300mm 400mm 500mm

1:500 0 10m 20m 30m 40m 50m

N

CRAFTED SPACES
ARCHITECTURE + URBANISUM
DESIGNING WITH SOCIAL ECONOMICAL & ENVIRONMENTAL SUSTANIABILITY
(M) 07973988297

client MR LAVDRIM HAFUZI	project 203 BOTWELL LANE, HAYES, UB3 2AN
	drawing EXISTING ROOF PLAN
	drawing no PRA-202642-03 — rev
date / rev / revision/author/checker	drawn NP
Drawing Status FOR PRIOR APPROVAL	scale @ A3 1:50 — date 15/07/2026