

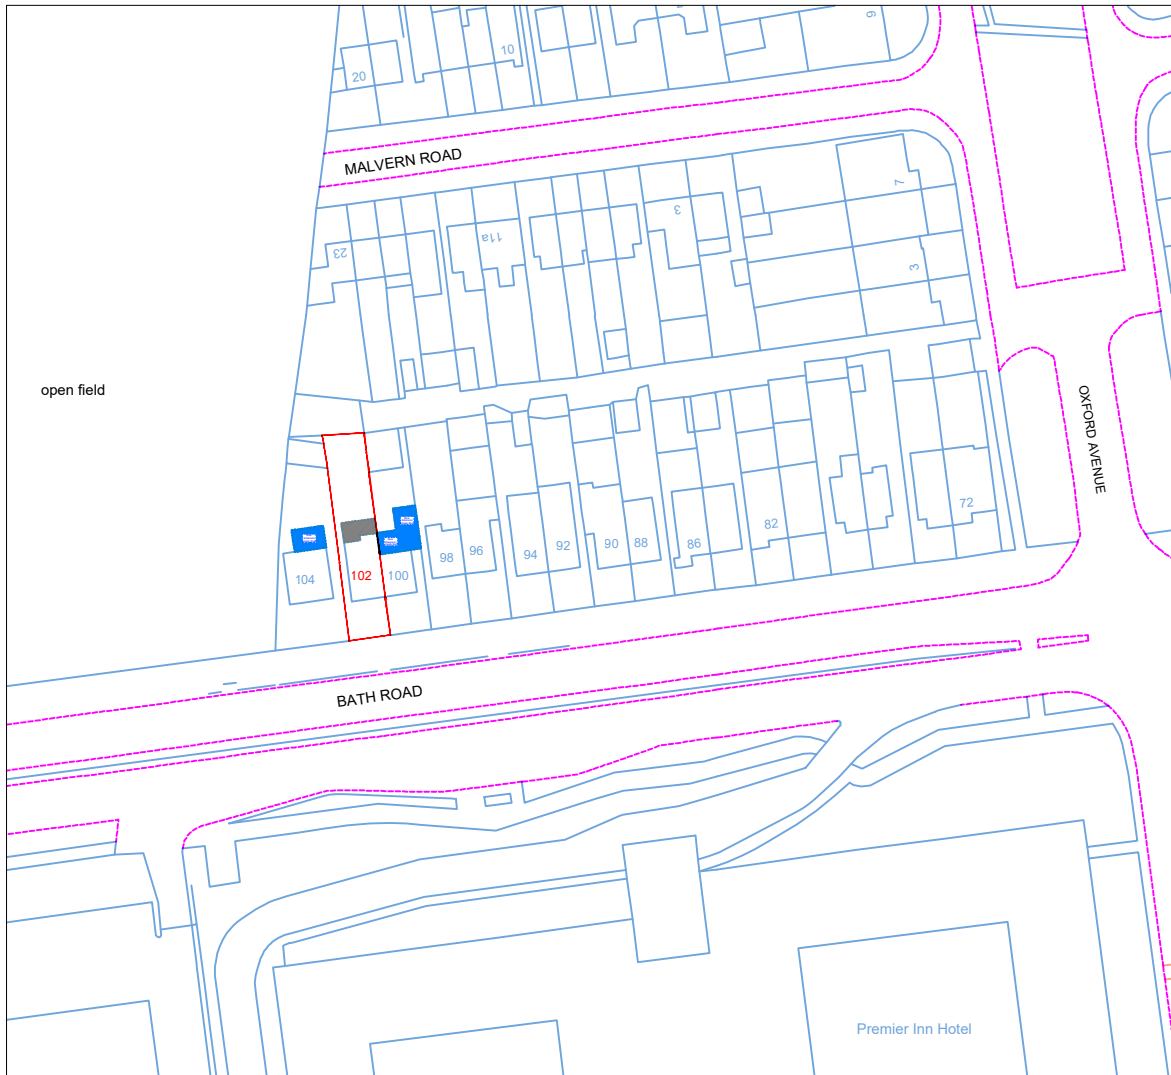


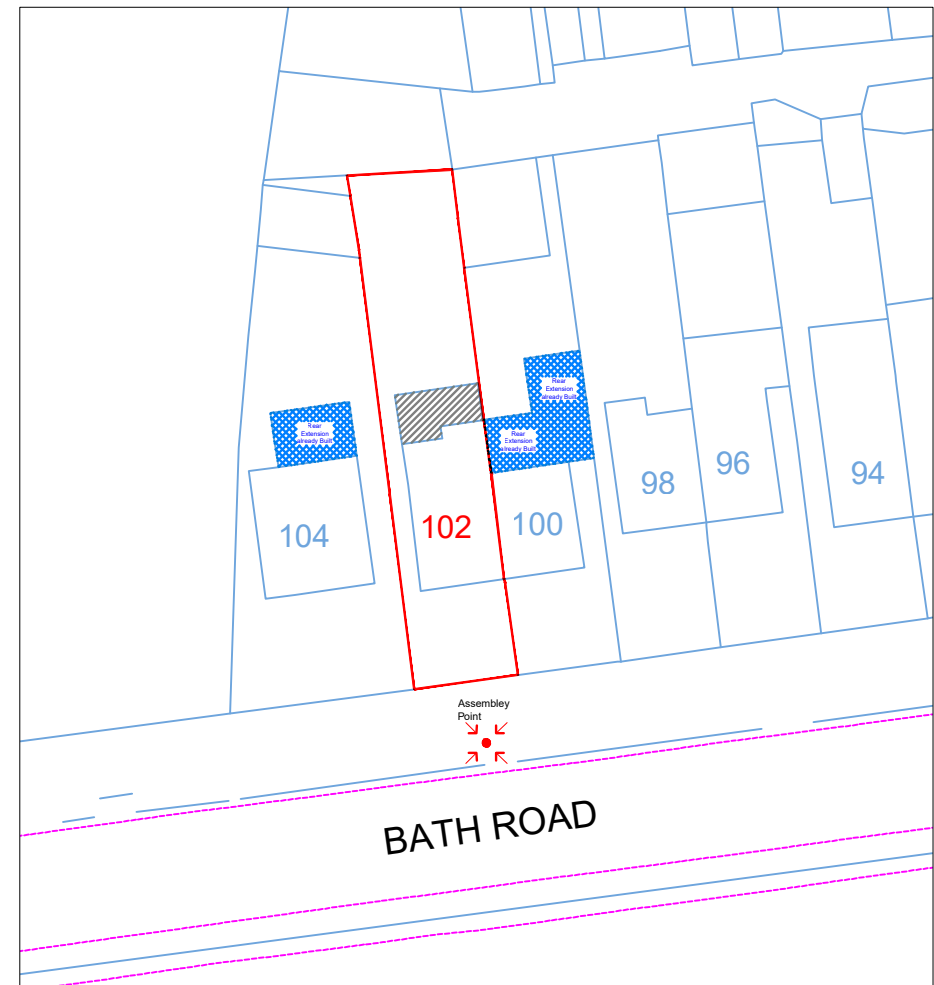

Location Plan

Scale: 1:1250

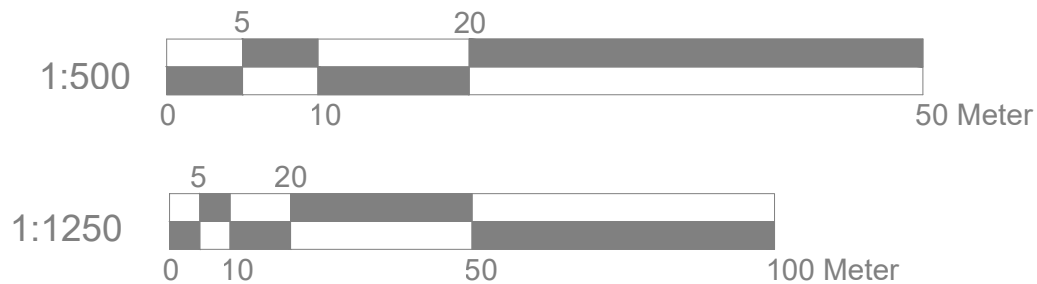

Block Plan

Scale: 1:500



Site Address

102 Bath Road
Hayes
UB3 5AL

Scale: 1:500/1250@A4

Date: MAY 26

DK-01-6.0m-Location

Drawn By: RP

Revision Date:

e:mail - nisarg@hotmail.com
(M) +44 (0) 7951491310



Art @ Rooshika