


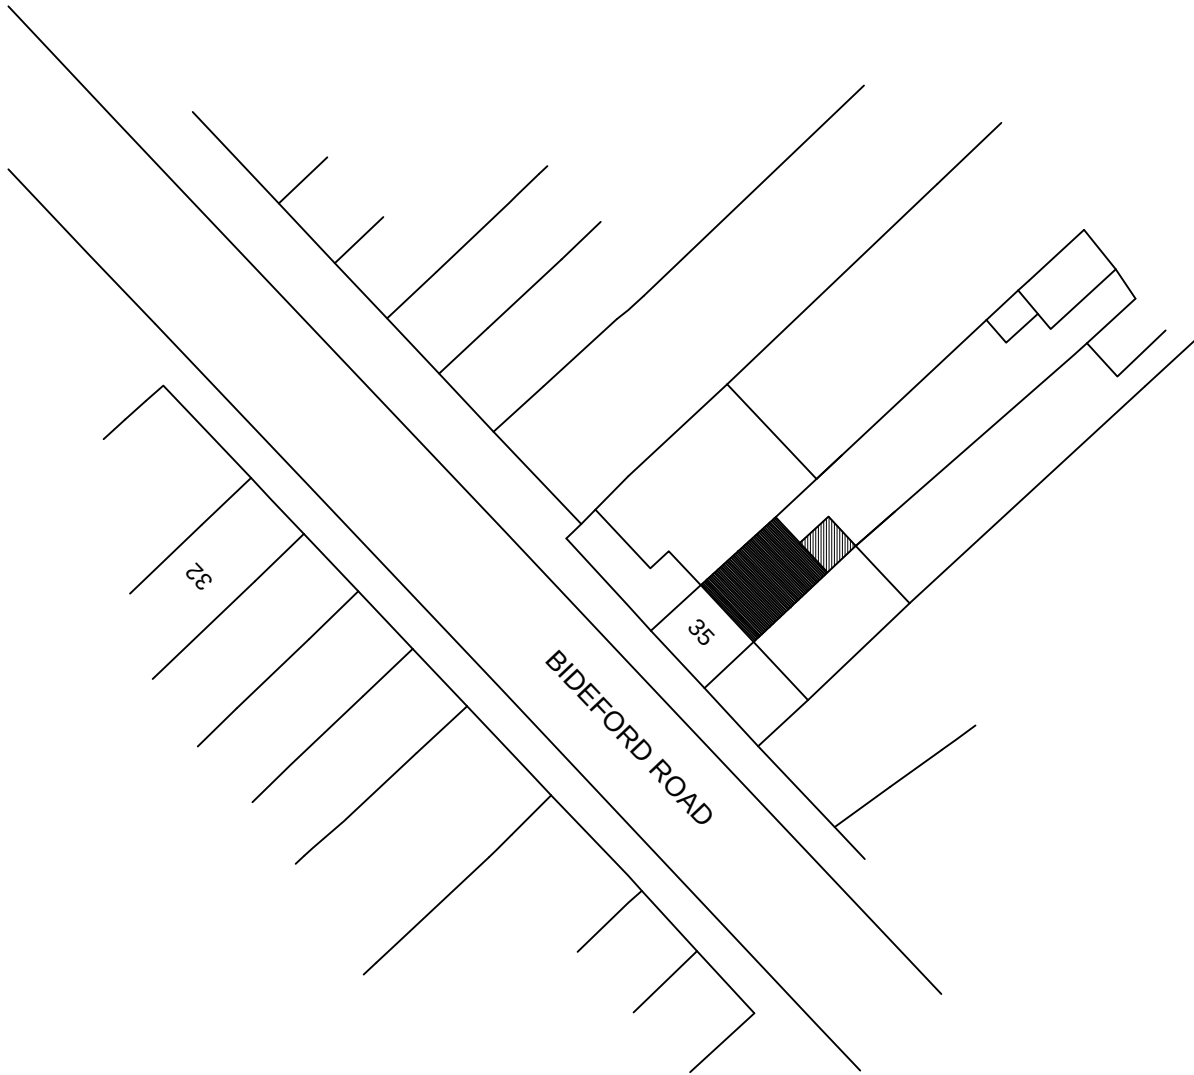

SCALE BAR 1:500

EXISTING BLOCK PLAN 1:500

No.	Date	By	Descriptions
(01)			
(02)			
35 Bideford Road, Ruislip. HA4 0UB			
JOB No.			DRAWING No. 03
SCALE 1:500			DATE
DRAWN BY K.K			REVISION (00)