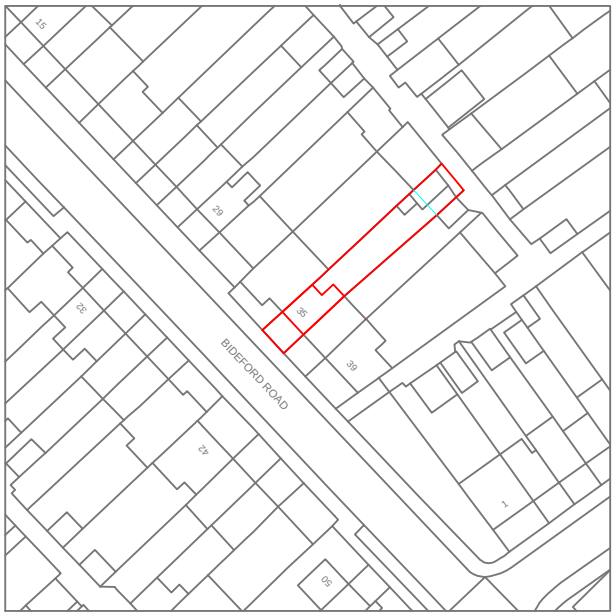

SITE PLAN (Ordnance survey) 1:1250

SCALE BAR 1:1250

No.	Date	By	Descriptions
(01)	221026	ak	revised plans & elevation
(02)			

35 Bideford Road, Ruislip. HA4 0U

JOB No.	DRAWING No. 02
SCALE 1:1250	DATE
DRAWN BY K.K	REVISION (01)