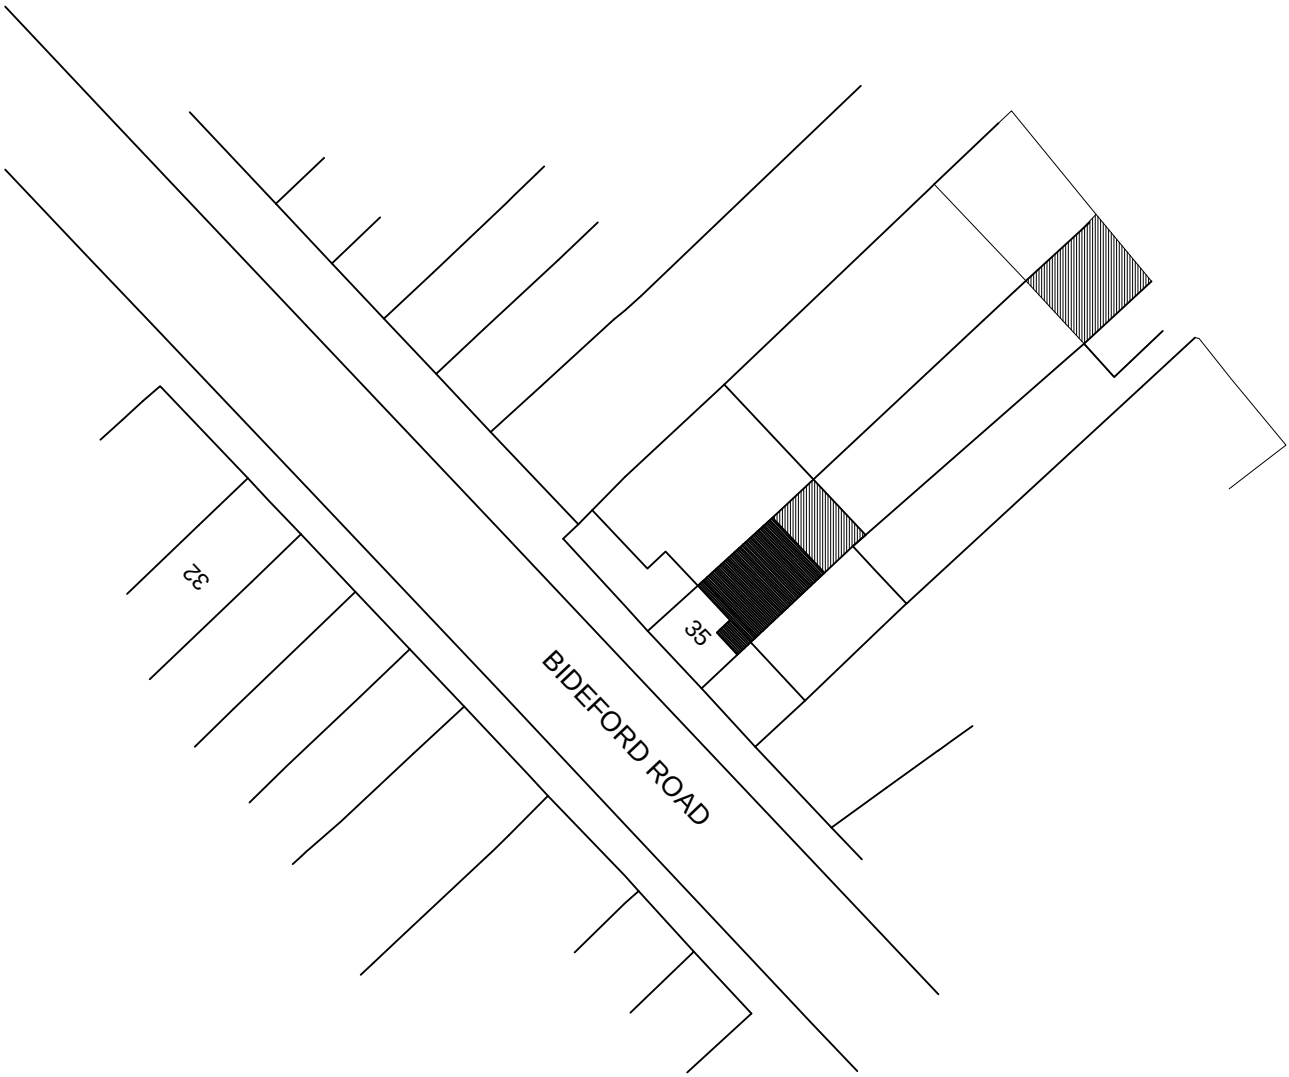

SCALE BAR 1:500

PROPOSED BLOCK PLAN 1:500

No.	Date	By	Descriptions
(01)	221026	ak	revised plans & elevation
(02)			

35 Bideford Road, Ruislip. HA4 0U

JOB No.	DRAWING No. 04
SCALE 1:500	DATE
DRAWN BY K.K	REVISION (01)