




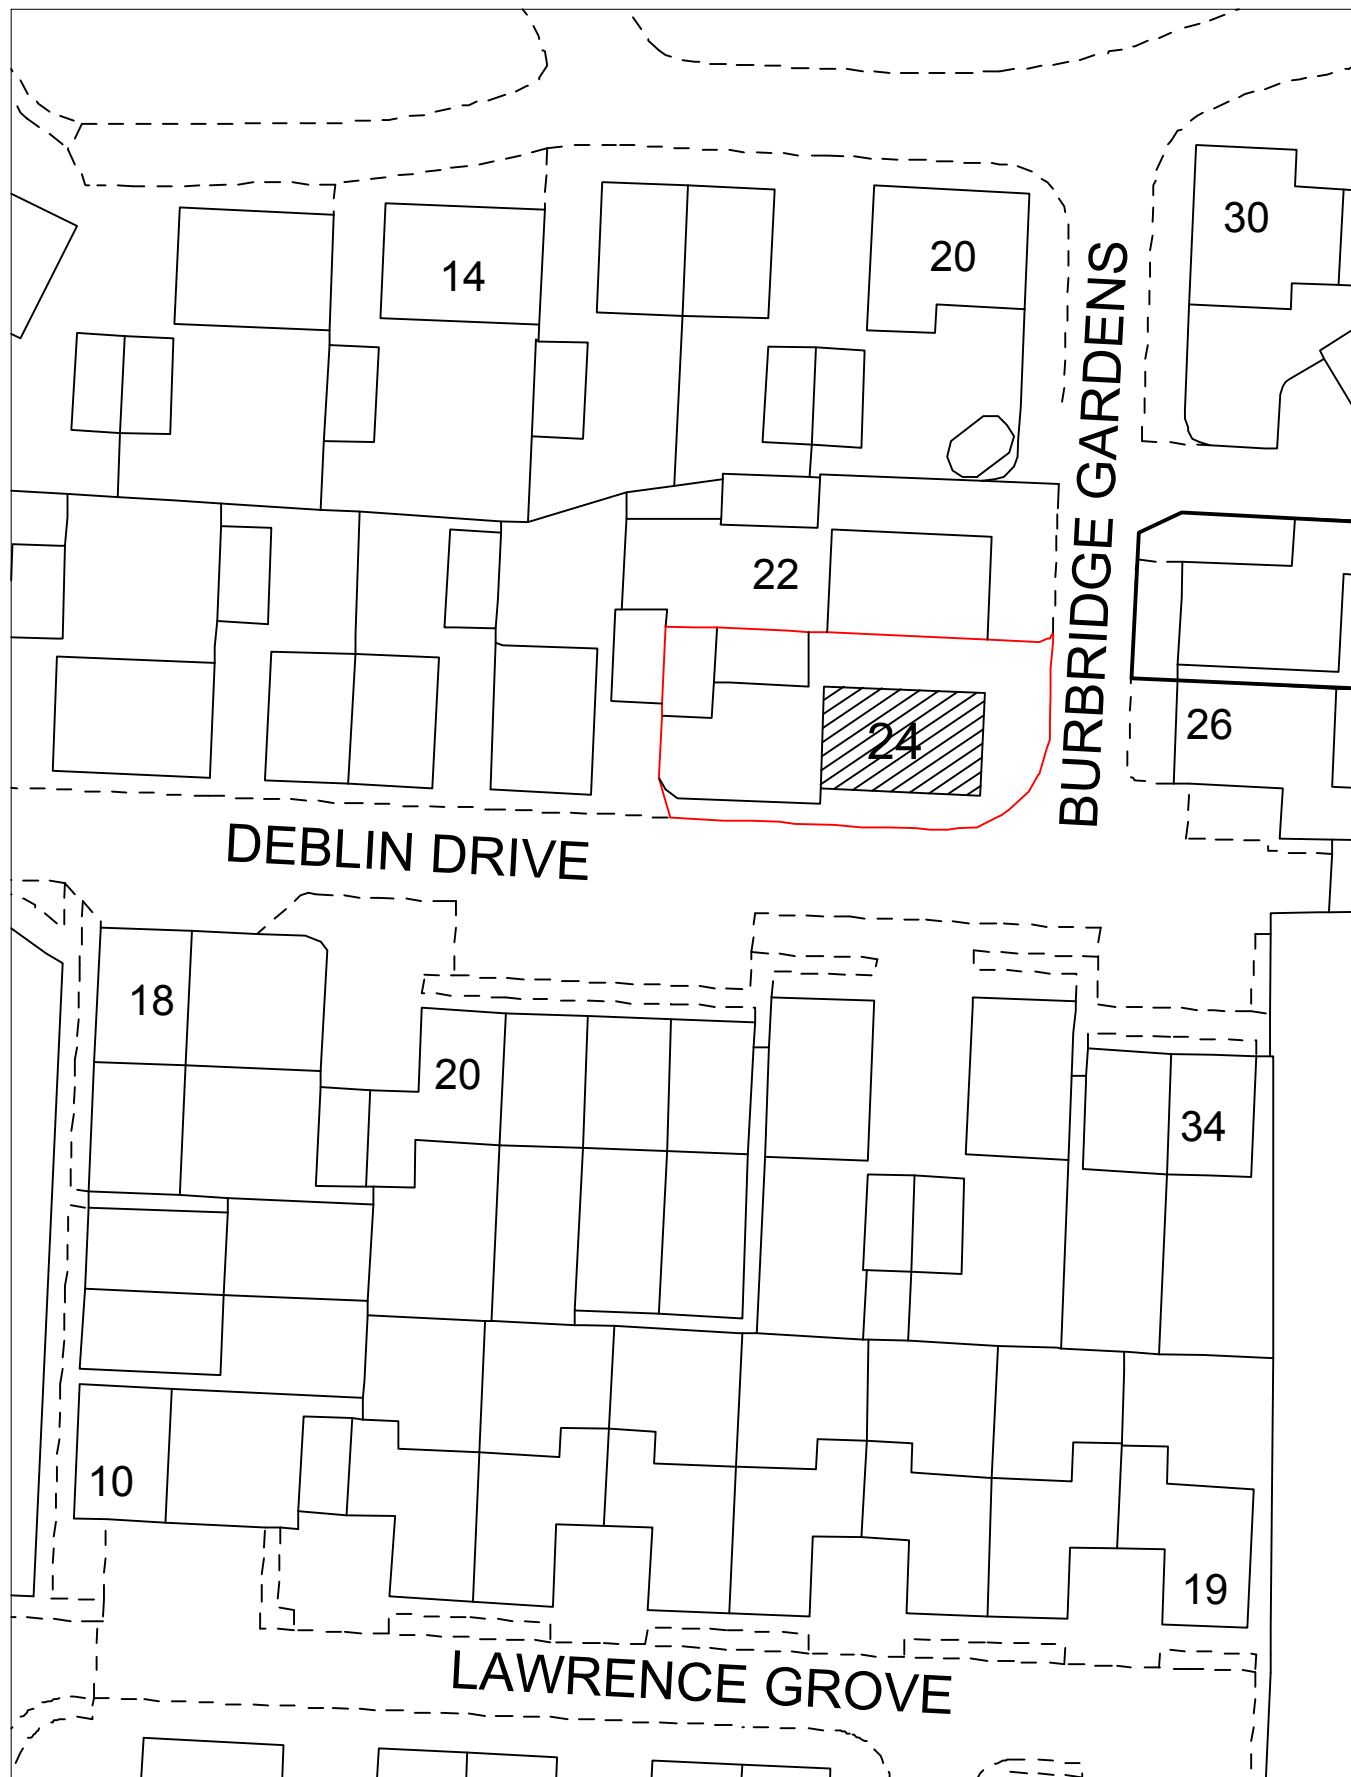

BLOCK PLAN  
SCALE= 1:500

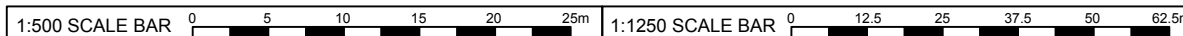

SITE LOCATION PLAN  
SCALE= 1:1250

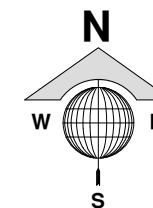

| Rev.No  | DATE | REV. NOTE |
|---------|------|-----------|
|         |      |           |
|         |      |           |
|         |      |           |
|         |      |           |
|         |      |           |
| CAD REF |      |           |

|                 |
|-----------------|
| Project Title   |
| LOFT CONVERSION |

|                            |
|----------------------------|
| Layout Name                |
| SITE LOCATION & BLOCK PLAN |

|        |                                          |
|--------|------------------------------------------|
| Client | MR. GUO SHEN MA                          |
| Site   | 24 BURBRIDGE GDNS<br>UXBRIDGE, UB10 0GE. |

|            |             |
|------------|-------------|
| Drawn By   | Designed By |
| LT         | SA          |
| Drawing No | Revision No |
| 22UB/A-001 |             |

|         |             |              |
|---------|-------------|--------------|
| Compass | Date        | Scale        |
|         | 02-MAY-2026 | 1:500&1:1250 |
|         | Project No  | Sheet No     |
|         |             | -            |

HEAD OFFICE :  
S A Design & Management Ltd  
saudahmad67@gmail.com  
Phone :  
0044 7930880404

THIS DRAWING IS A COPYRIGHT OF S A DESIGN & MANAGEMENT LTD AND  
MUST NOT BE  
DUPLICATED OR REPRODUCED WITHOUT PERMISSION FROM THE COMPANY.