


MAP VIEW

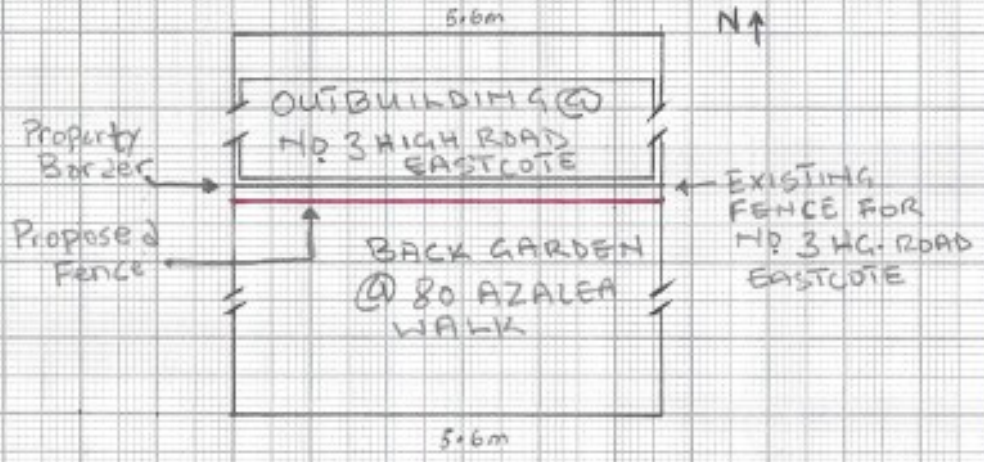


CURRENT CROSS SECTION

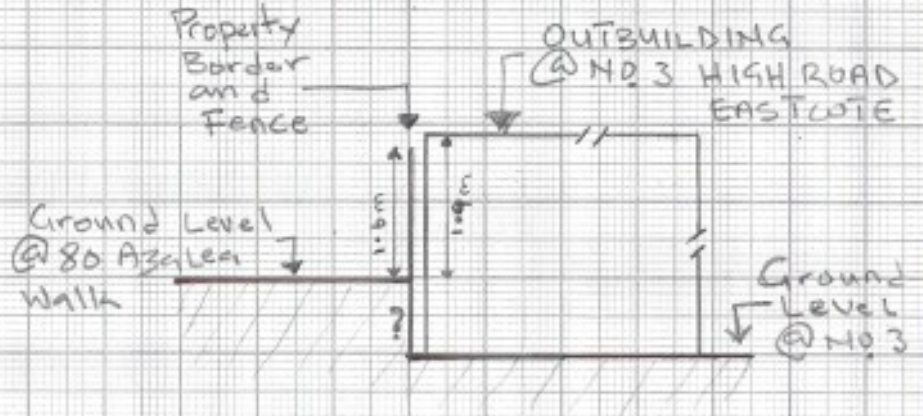

FRONT VIEW

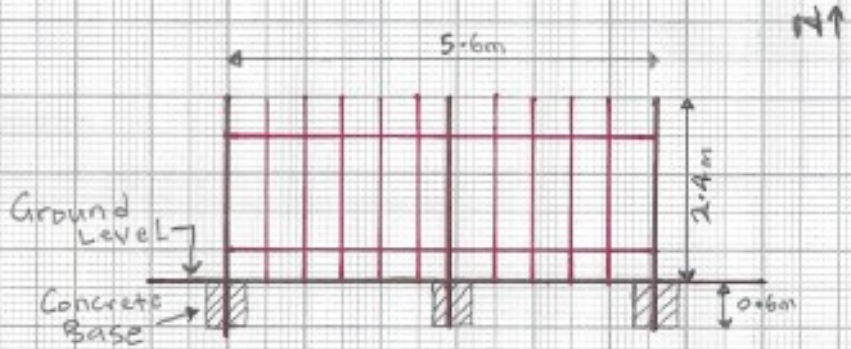

PROPOSED CROSS SECTION

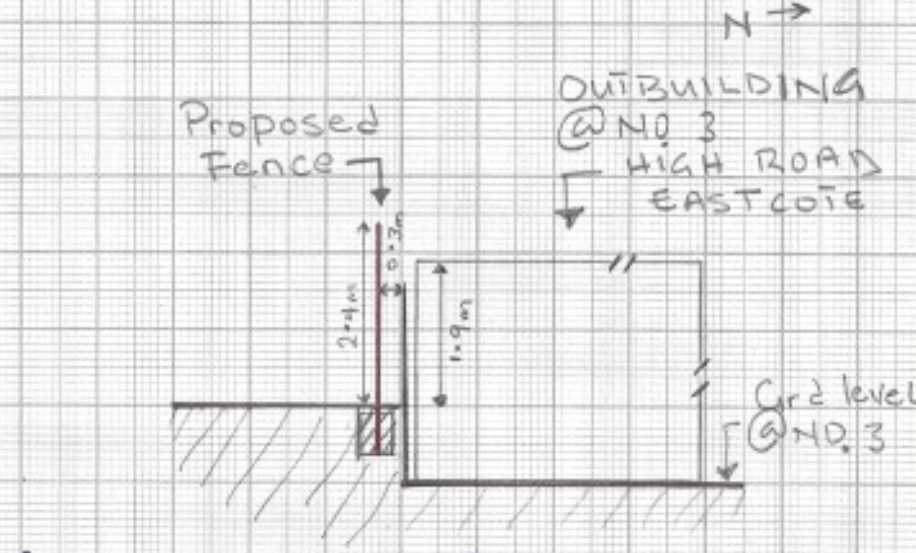

SITE: 80 AZALEA WALK, PINNER HA5 2EH	TITLE: SITE MAP & SECTIONS	SCALE: 1:100 [1cm = 1m]	PROJECT: BACK GARDEN FENCE	DATE: 02/10/2026
			DRAWING NO: 001	DRAWN: SEAN A.