

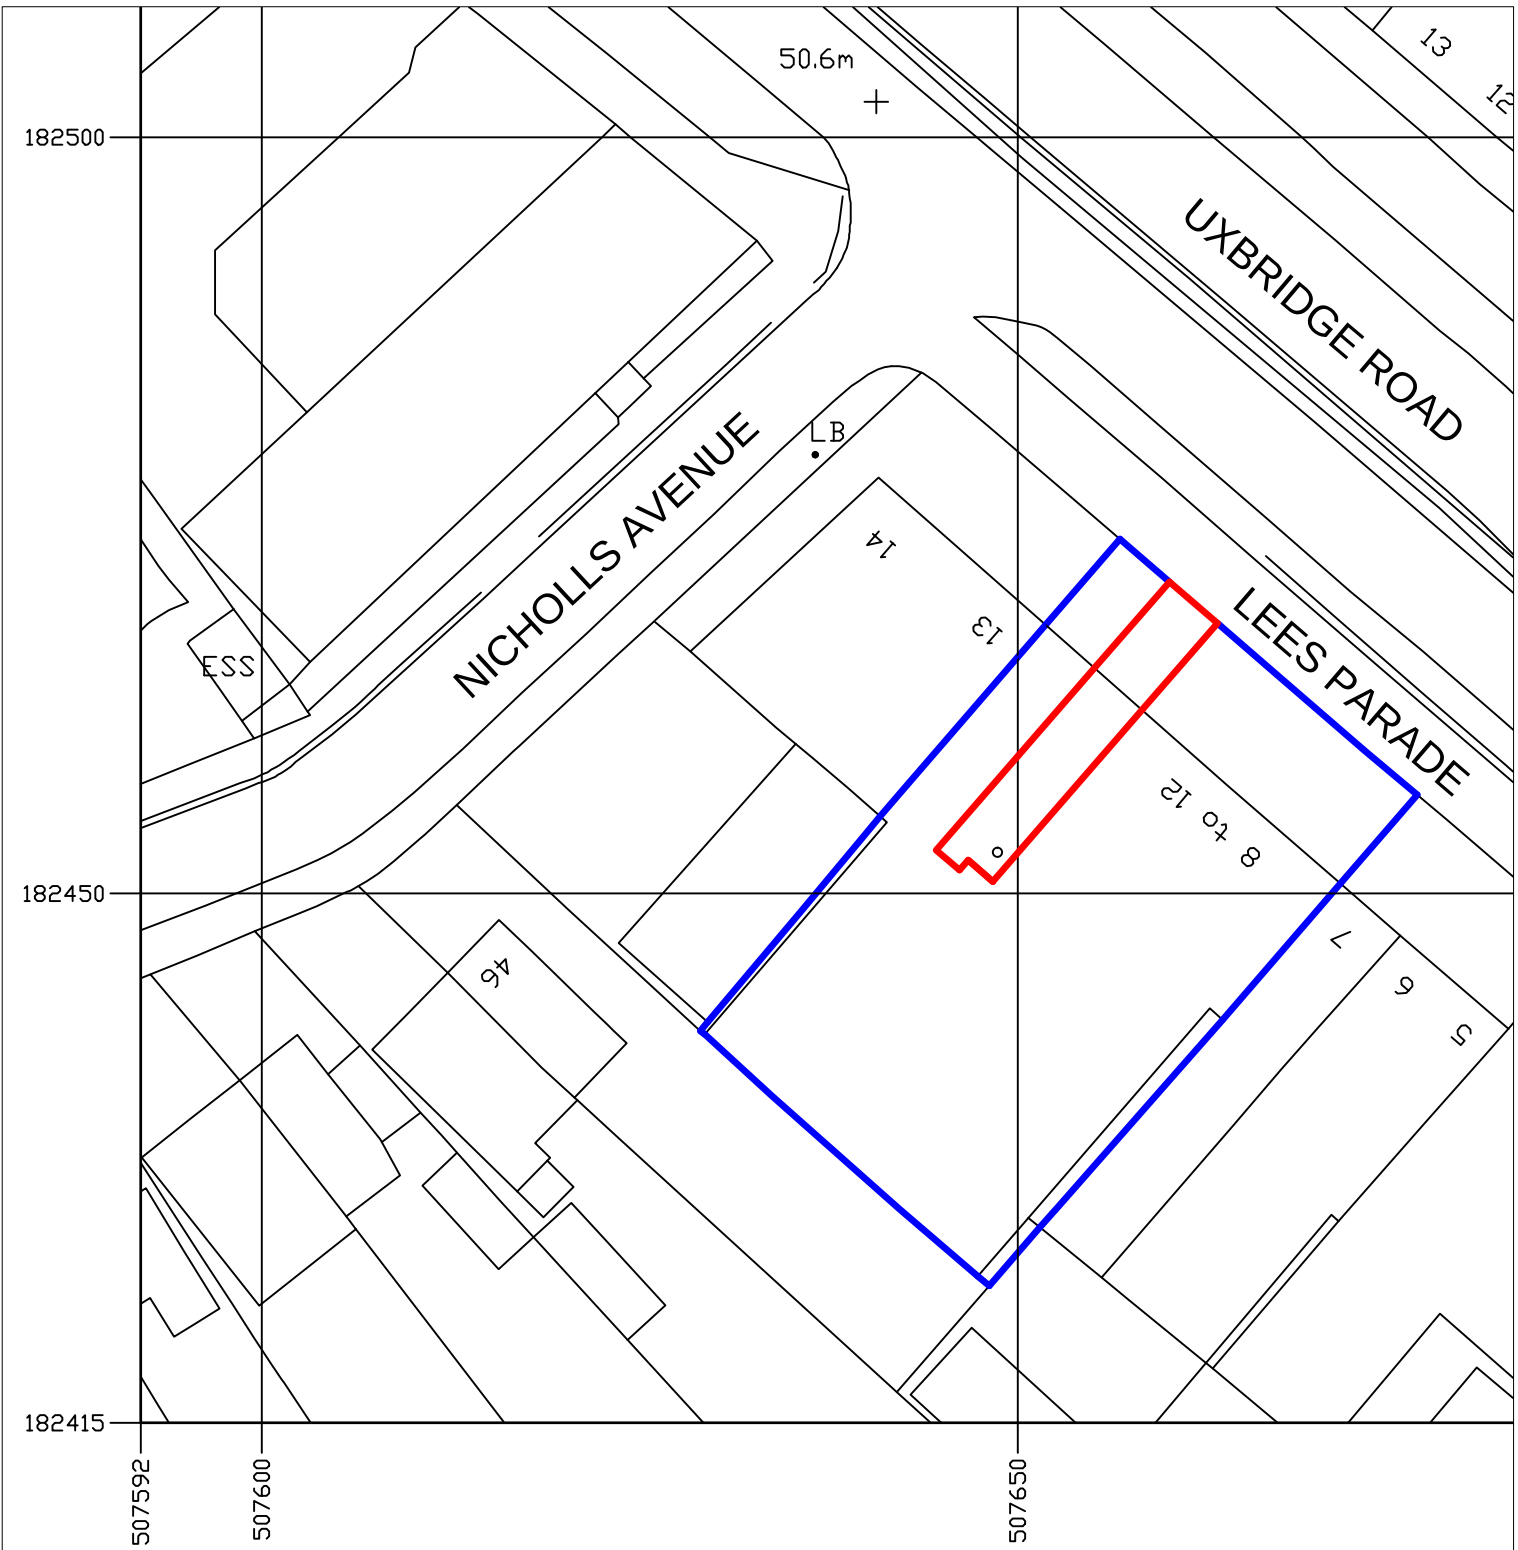


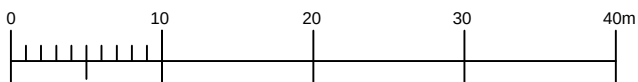

Serial Number: 339728
©Crown copyright and database right 2026
DS AC0000848283

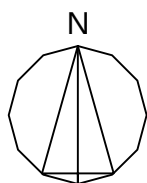

6795 - 03 10 September 2026
1:500 @ A4

BLOCK PLAN 1:500

11 LEES PARADE
UXBRIDGE UB10 0PQ

ROYAL INSTITUTE OF BRITISH ARCHITECTS CHARTERED PRACTICE



78 YORK STREET, LONDON W1H 1DP
T : 0207 112 7560 www.pegley-darcy.com M : 07889 657363
© PEGLEY D'ARCY LIMITED CO.NR 02576330 REGISTERED IN LONDON