

GENERAL NOTES

THIS DRAWING SHALL NOT BE SCALED. ALL DIMENSIONS ARE IN  
MM UNLESS OTHERWISE STATED.

ALL DIMENSIONS SHALL BE CHECKED ON SITE PRIOR TO  
COMMENCING THE WORKS AND ERRORS AND OMISSIONS TO BE  
REPORTED TO THE ARCHITECTS.


ALL WORKS SHALL CONFORM TO THE CURRENT EDITION OF THE  
BUILDING REGULATIONS AND OTHER STATUTORY REQUIREMENTS.

ALL MATERIALS AND WORKMANSHIP SHALL CONFORM WITH THE  
RELEVANT BRITISH STANDARD SPECIFICATIONS AND CODES OF  
PRACTICE.

IF THIS DRAWING FORMS PART OF AN APPLICATION FOR  
PLANNING PERMISSION ON BEHALF OF THE APPLICANT NAMED  
BELOW, IT SHALL NOT BE USED FOR ANY OTHER PURPOSE  
WITHOUT THE EXPRESS PERMISSION OF KOTAK DESIGN.

THIS DRAWING MAY INCORPORATE INFORMATION FROM OTHER  
PROFESSIONALS. KOTAK DESIGN CANNOT ACCEPT  
RESPONSIBILITY FOR THE INTEGRITY AND ACCURACY OF SUCH  
INFORMATION. ANY CLARIFICATION AND/OR ADDITIONS THAT ARE  
REQUIRED APPERTAINING TO SUCH INFORMATION SHOULD BE  
SOUGHT FROM THE RELEVANT PROFESSION OR THEIR  
APPOINTMENT REPRESENTATIVE AS LISTED BELOW.

Notes

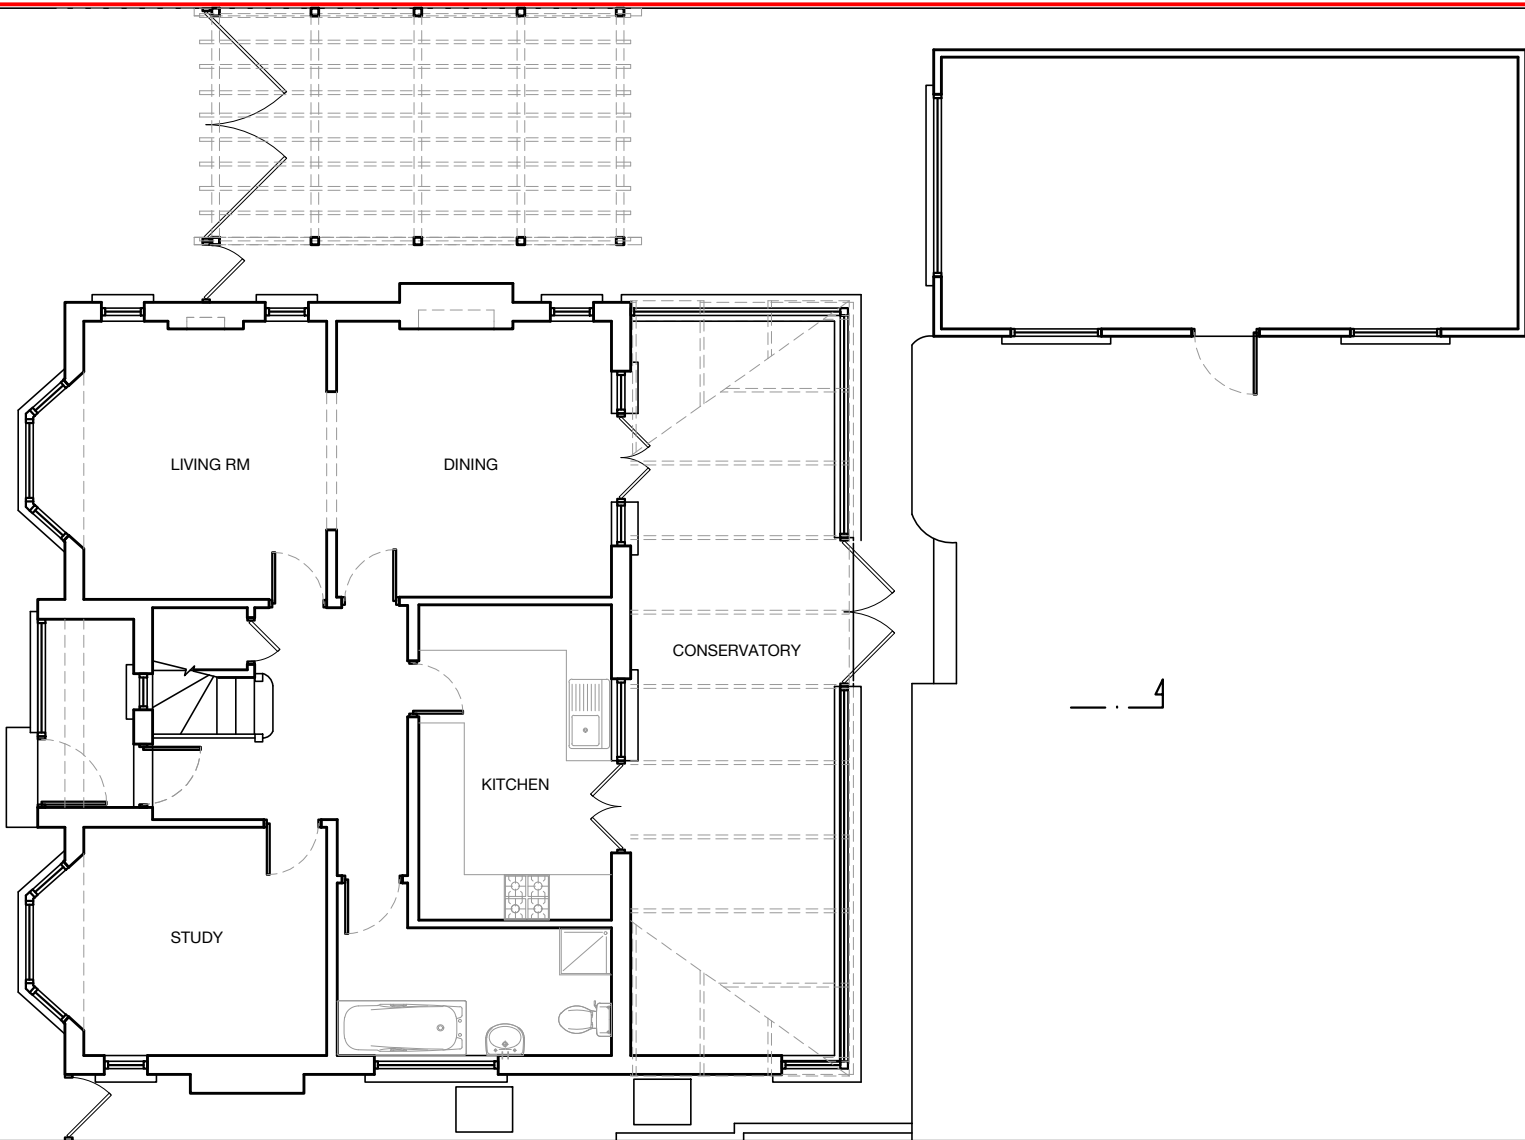

- First Issue dd.mm.yy

PLANNING

CLIENT  
MR & MRS BEDOYAIN

PROJECT  
32A PARK WAY  
HA4 8NU

DRAWING TITLE  
EXISTING GROUND FLOOR

|        |        |      |           |
|--------|--------|------|-----------|
| JOB NO | DWG NO | REV  | SCALE @A3 |
| R135   | A103   | ---- | 1:100     |

KOTAK

|                                    |                                                |
|------------------------------------|------------------------------------------------|
| 10 Pelican Drive<br>Harrow HA2 0FF | +44(0) 20 817 66 111<br>info@kotakdesign.co.uk |
|------------------------------------|------------------------------------------------|

1:100  
0 1 2 3 4 5 M

