

GENERAL NOTES

THIS DRAWING SHALL NOT BE SCALED. ALL DIMENSIONS ARE IN
MM UNLESS OTHERWISE STATED.

ALL DIMENSIONS SHALL BE CHECKED ON SITE PRIOR TO
COMMENCING THE WORKS AND ERRORS AND OMISSIONS TO BE
REPORTED TO THE ARCHITECTS.

ALL WORKS SHALL CONFORM TO THE CURRENT EDITION OF THE
BUILDING REGULATIONS AND OTHER STATUTORY REQUIREMENTS.



ALL MATERIALS AND WORKMANSHIP SHALL CONFORM WITH THE
RELEVANT BRITISH STANDARD SPECIFICATIONS AND CODES OF
PRACTICE.

IF THIS DRAWING FORMS PART OF AN APPLICATION FOR
PLANNING PERMISSION ON BEHALF OF THE APPLICANT NAMED
BELOW, IT SHALL NOT BE USED FOR ANY OTHER PURPOSE
WITHOUT THE EXPRESS PERMISSION OF KOTAK DESIGN.

THIS DRAWING MAY INCORPORATE INFORMATION FROM OTHER
PROFESSIONALS. KOTAK DESIGN CANNOT ACCEPT
RESPONSIBILITY FOR THE INTEGRITY AND ACCURACY OF SUCH
INFORMATION. ANY CLARIFICATION AND/OR ADDITIONS THAT ARE
REQUIRED APPERTAINING TO SUCH INFORMATION SHOULD BE
SOUGHT FROM THE RELEVANT PROFESSION OR THEIR
APPOINTMENT REPRESENTATIVE AS LISTED BELOW.

Notes

- 01 FACING BRICKS
- 02 ROOF TILE SHIRE PANTILE
- 03 FLAT ROOF TILE / HANGING
- 04 WHITE DOUBLE GLAZED
- 05 CLOSEBOARD TIMBER GATE

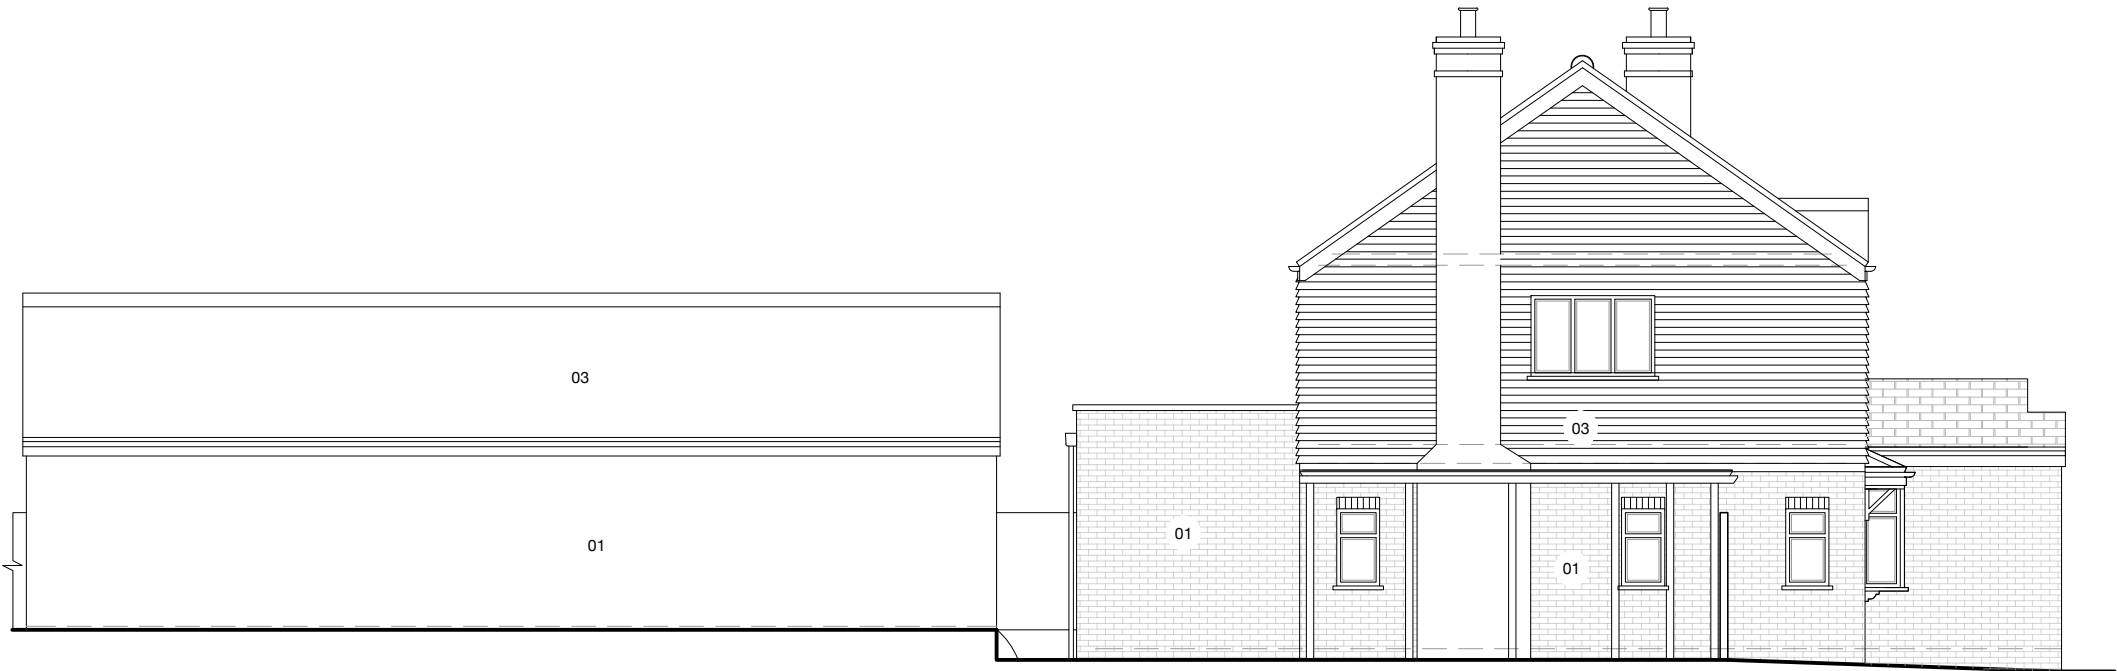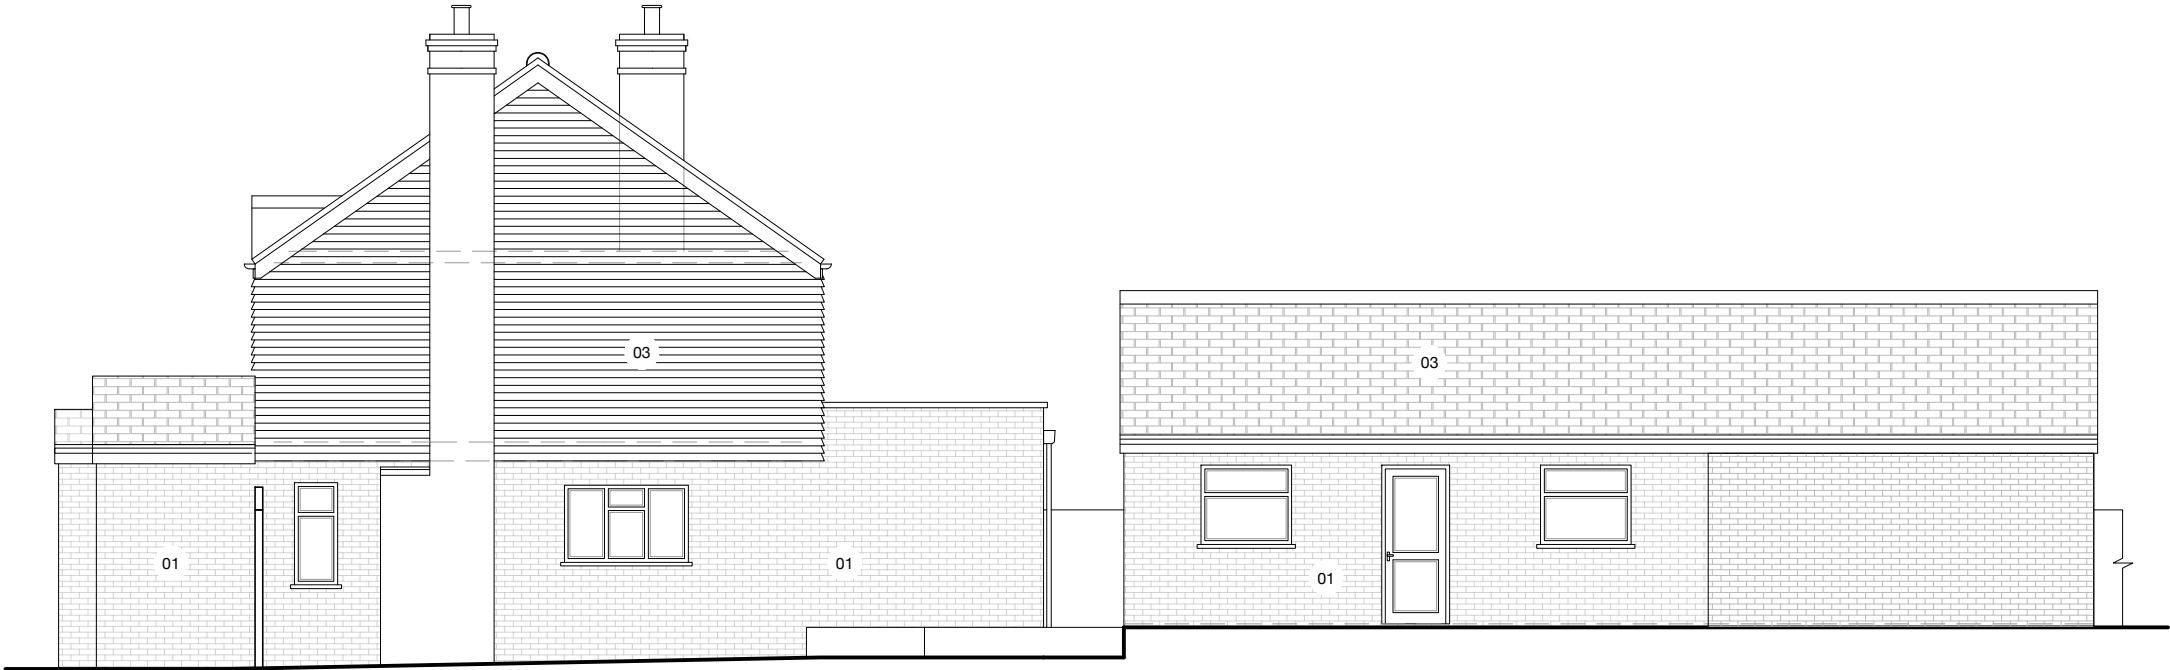

1:100
0 1 2 3 4 5 M

- First Issue dd.mm.yy

PLANNING

CLIENT
MR & MRS BEDOYAIN

PROJECT
32A PARK WAY
HA4 8NU

DRAWING TITLE
PROPOSED ELEVATION 02 OF 02

JOB NO DWG NO REV SCALE @A3
R135 A204 ---- 1:50

KOTAK

10 Pelican Drive Harrow HA2 0FF +44(0) 20 817 66 111 info@kotakdesign.co.uk