


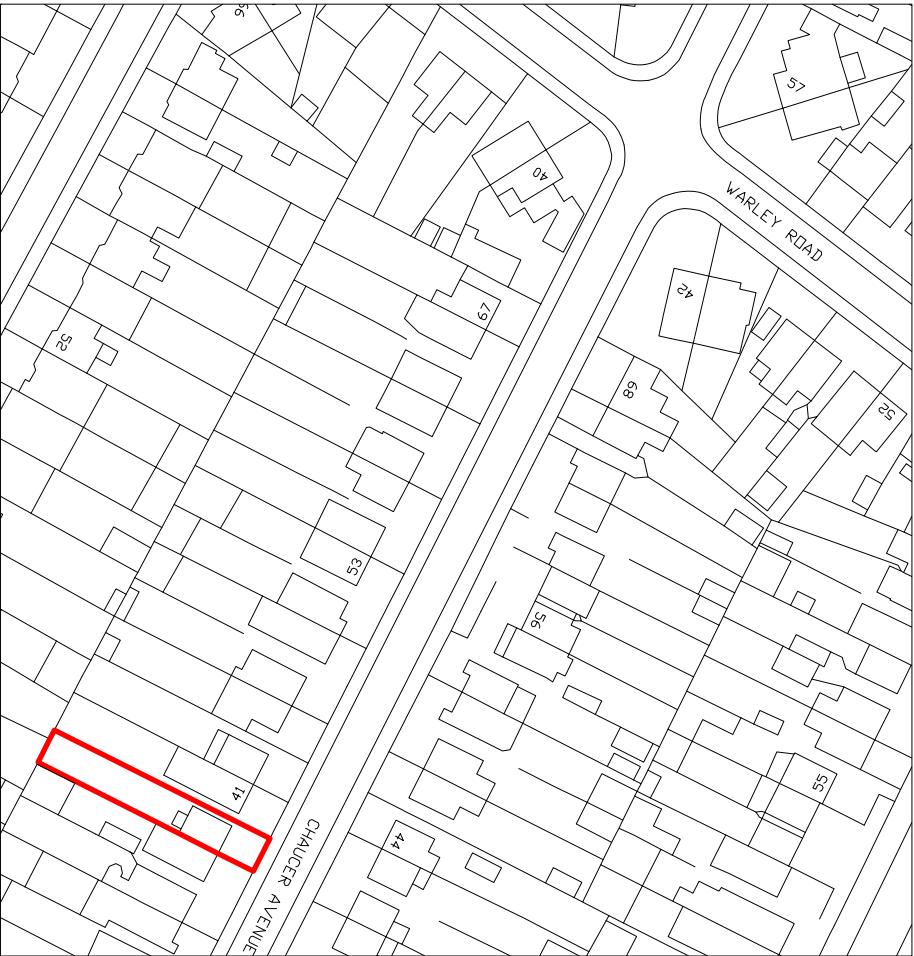


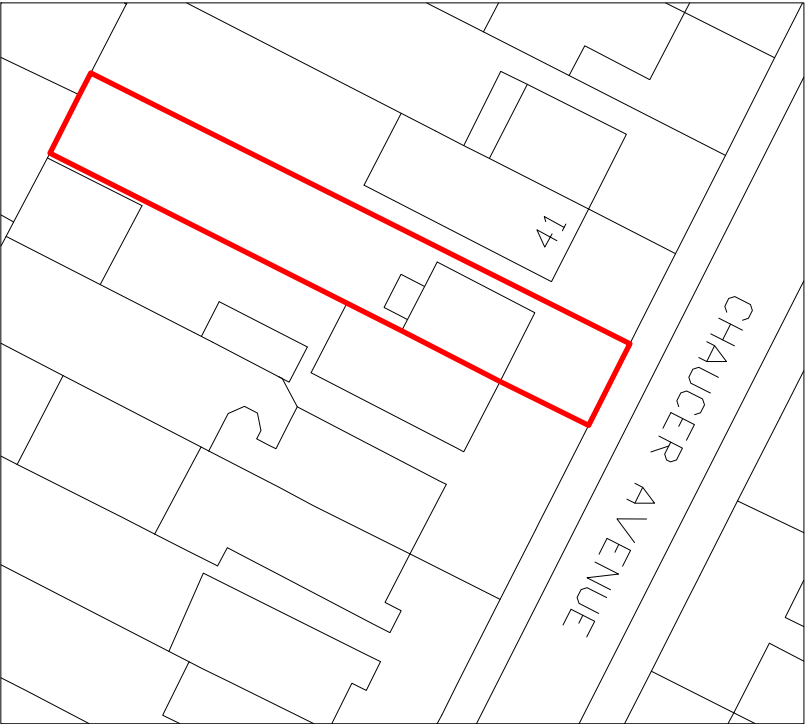

Existing Location Plan
Scale 1:1250

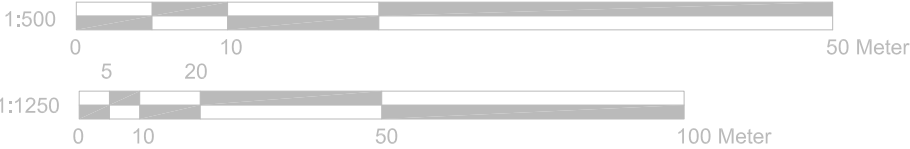

Existing Block Plan
Scale 1:500

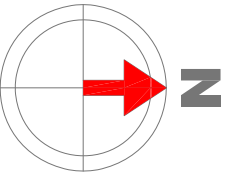

- GENERAL NOTES:
1. ALL DIMENSIONS ARE IN MILLIMETER.
 2. VERIFY ALL DIMENSIONS AND CONDITIONS BEFORE BUILDING OR STARTING CONSTRUCTION. NOTIFY THE DESIGNER IMMEDIATELY OF ANY DISCREPANCY OR VARIATION.
 3. ALL WORK TO COMPLY WITH CURRENT BUILDING REGULATIONS AND CODES OF PRACTICE

Title:

Location & Block Plans



Site Address

39 Chaucer Avenue,
Hayes.
UB4 0AR

Scale: 1:1250/500@A4

Date: 16/09/2026

Drawing No.:

2026/124 -08

Drawn By:

RO

Revision Date:

e-mail -
faluckpate@yahoo.com
(M) +44 (0) 7871 466 254

