




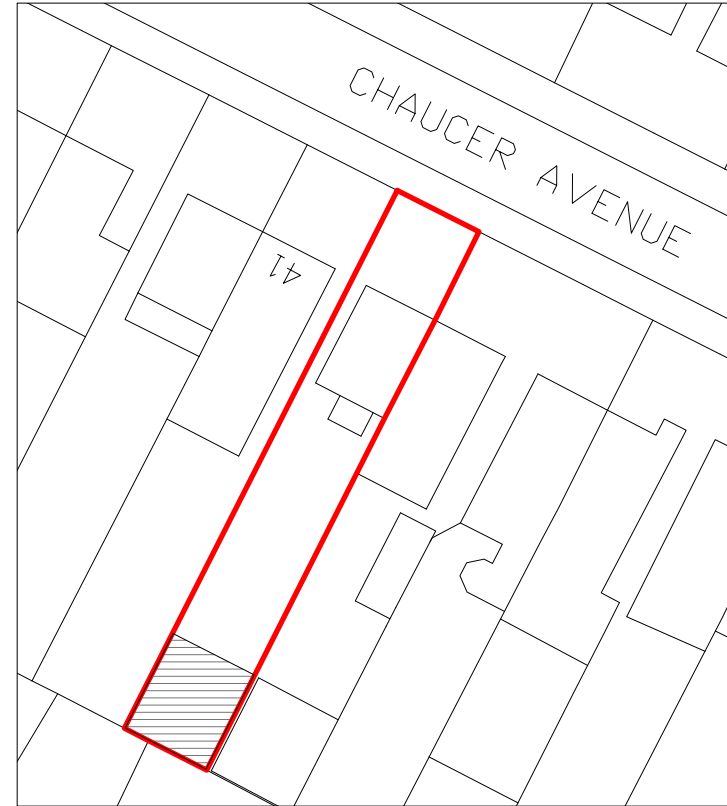

Proposed Location Plan
Scale 1:1250

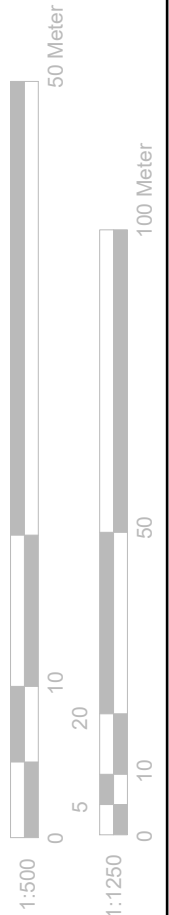

Proposed Block Plan
Scale 1:500

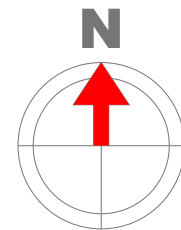

GENERAL NOTES:

1. ALL DIMENSIONS ARE IN MILLIMETER.
2. VERIFY ALL DIMENSIONS AND CONDITIONS BEFORE BUILDING OR STARTING CONSTRUCTION. NOTIFY THE DESIGNER IMMEDIATELY OF ANY DISCREPANCY OR VARIATION.
3. ALL WORK TO COMPLY WITH CURRENT BUILDING REGULATIONS AND CODES OF PRACTICE

Title:

**Proposed
Location &
Block Plans**



Site Address

39 Chaucer Avenue,
Hayes.
UB4 0AR

Scale: 1:1250/500@A4

Date: 16/09/2026

Drawing No.:
2026/124 -02OBC

Drawn By:
RO

Revision Date:


A 07/10/2026

e:mail -
faluckpatel@yahoo.com
(M) +44 (0) 7871 466 254



**Faluck
Patel**



Existing Location Plan
Scale 1:1250

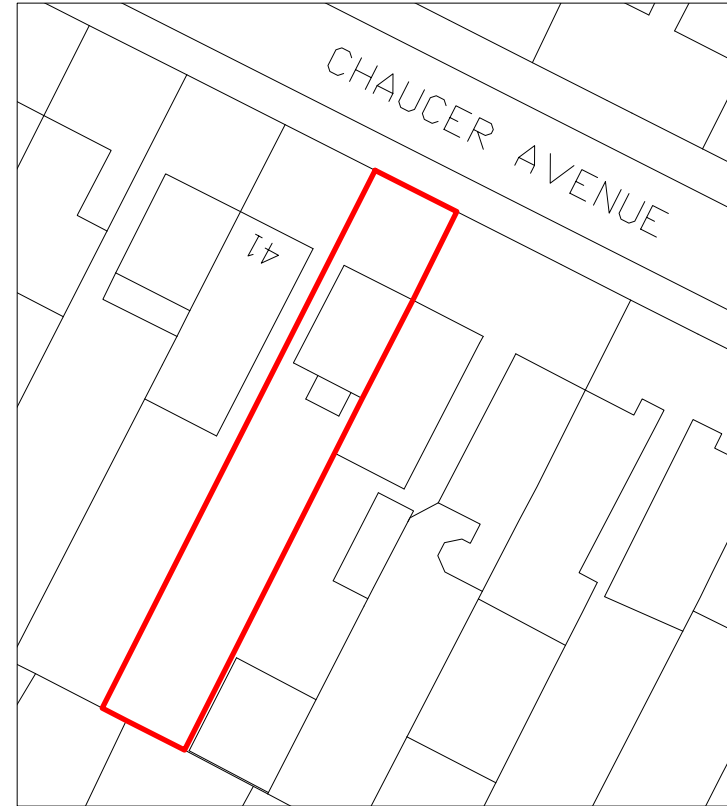

Existing Block Plan
Scale 1:500

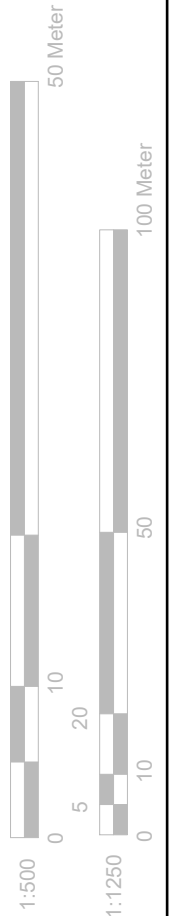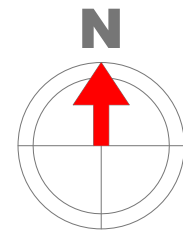

GENERAL NOTES:

1. ALL DIMENSIONS ARE IN MILLIMETER.
2. VERIFY ALL DIMENSIONS AND CONDITIONS BEFORE BUILDING OR STARTING CONSTRUCTION. NOTIFY THE DESIGNER IMMEDIATELY OF ANY DISCREPANCY OR VARIATION.
3. ALL WORK TO COMPLY WITH CURRENT BUILDING REGULATIONS AND CODES OF PRACTICE

Title:

**Existing
Location &
Block Plans**



Site Address

39 Chaucer Avenue,
Hayes.
UB4 0AR

Scale: 1:1250/500@A4

Date: 16/09/2026

Drawing No.:
2026/124 -03OBC

Drawn By:
RO

Revision Date:

A 07/10/2026

e:mail -
faluckpatel@yahoo.com
(M) +44 (0) 7871 466 254

**Faluck
Patel**